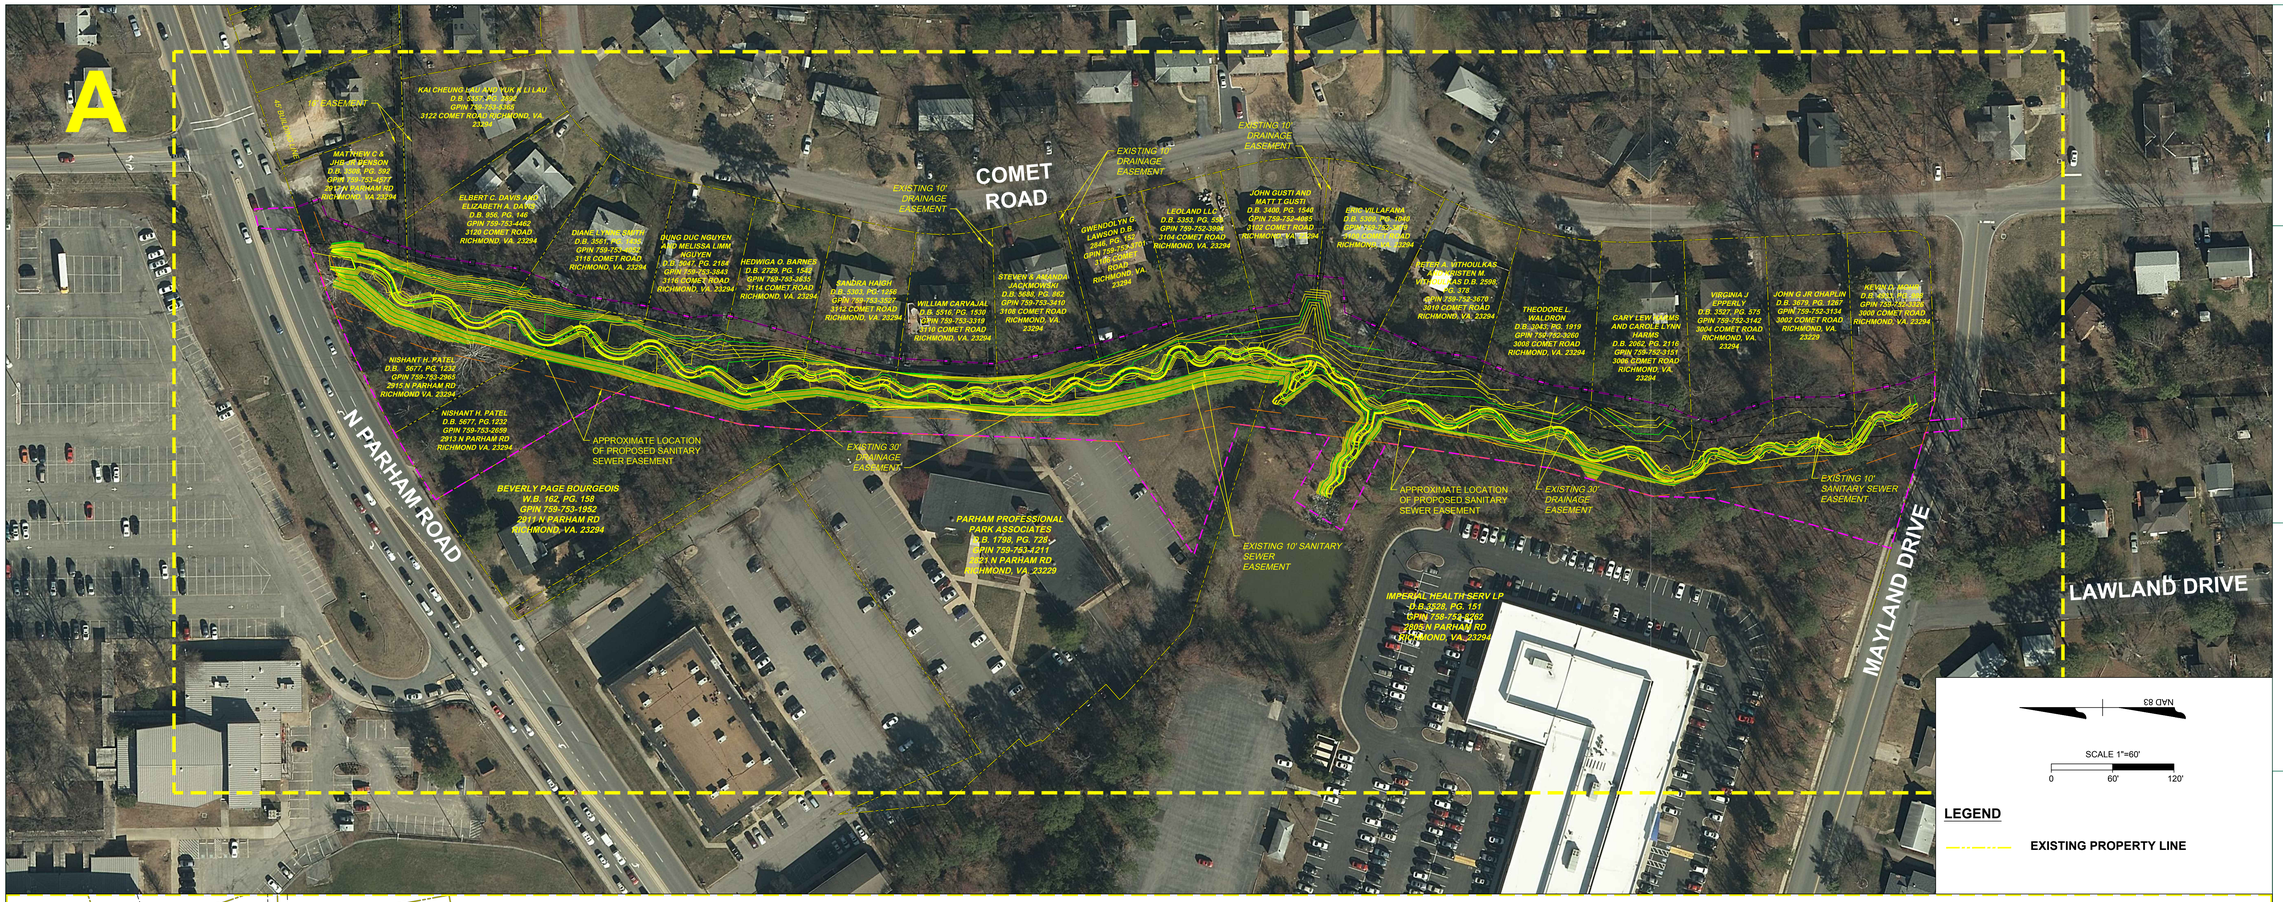

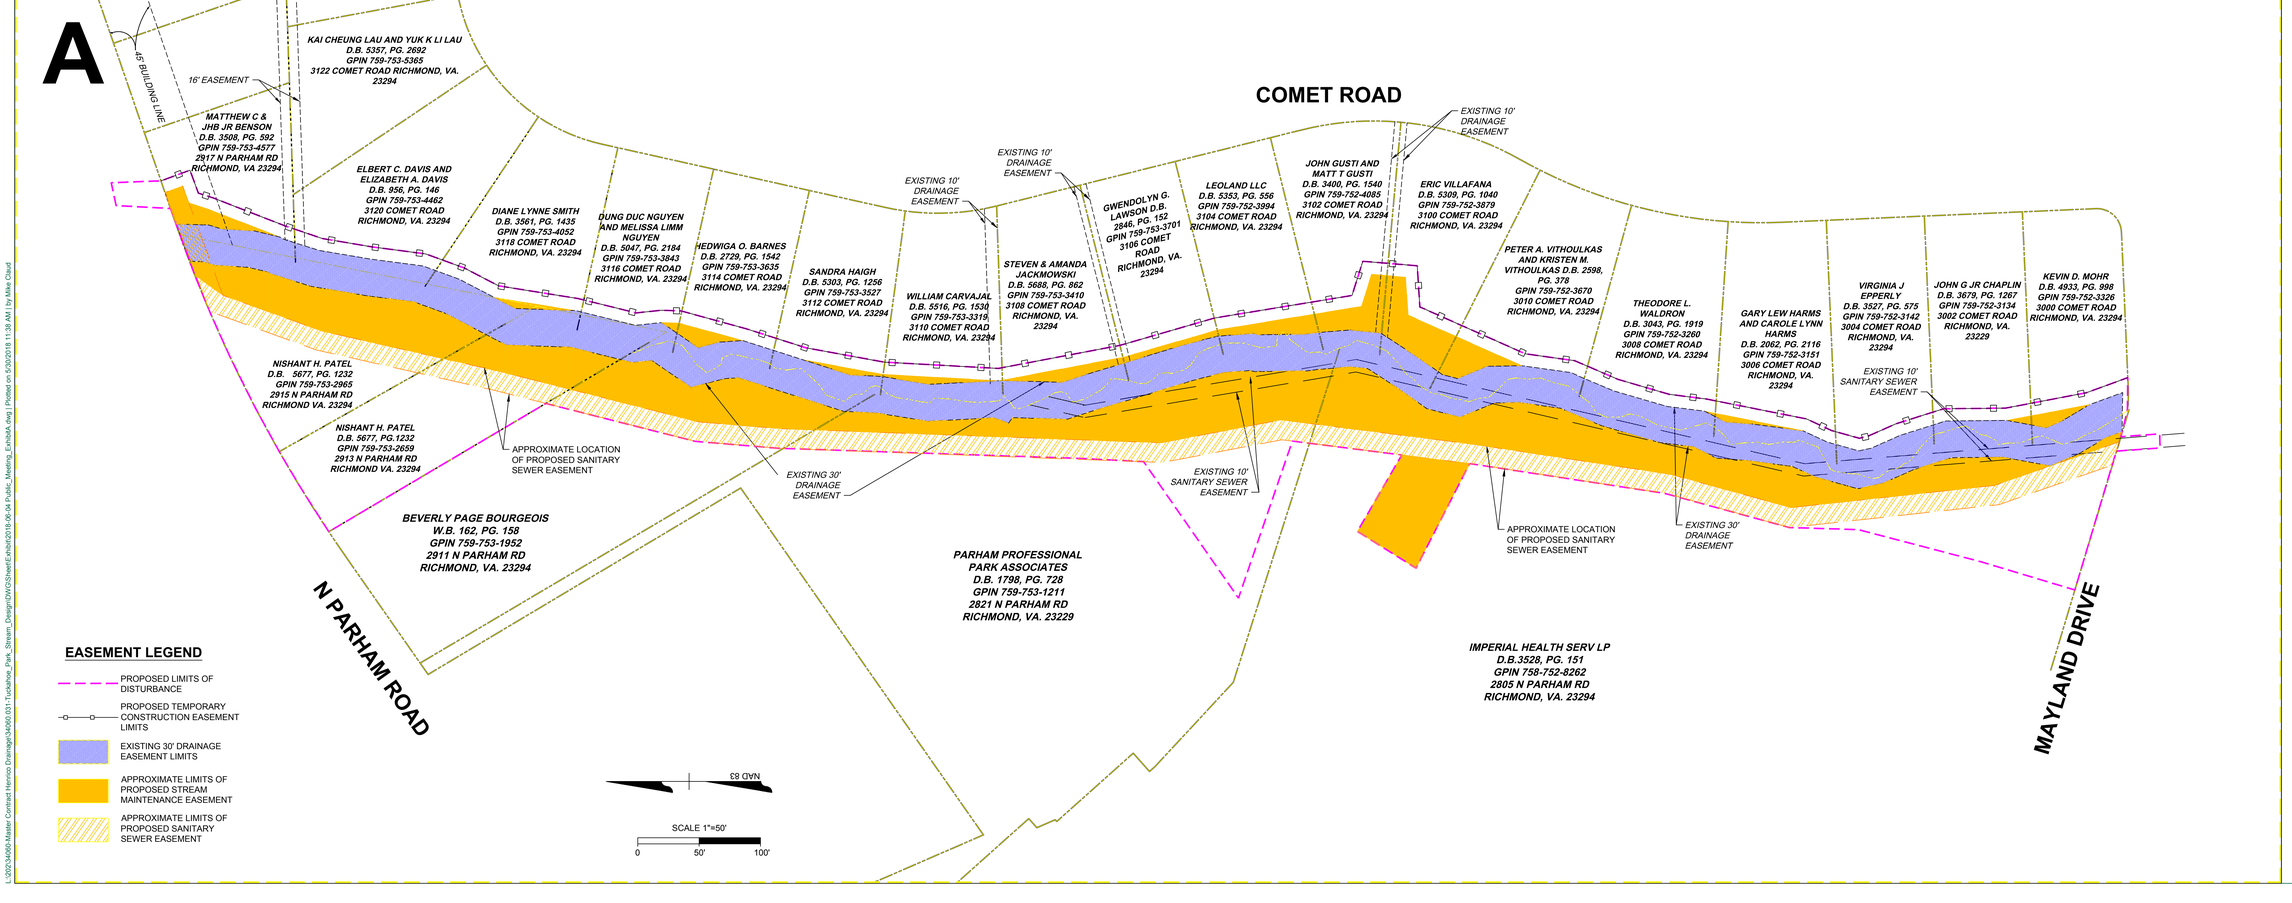

THIS DRAWING PREPARED AT THE Corporate Headquarters
1001 Boulders Parkway | Richmond, VA 23225
TEL 804.200.6500 FAX 804.560.1016 www.timmons.com

YOUR VISION ACHIEVED THROUGH OURS.

TIMMONS GROUP

TUCKAHOE PARK STREAM RESTORATION

THREE CHOPT DISTRICT - HENRICO COUNTY - VIRGINIA

CITIZEN'S INFORMATION MEETING EXHIBIT A

REVISION DESCRIPTION	DATE

DATE	6/4/2018
DRAWN BY	J. MCWILLIAMS
DESIGNED BY	C. KIGHT
CHECKED BY	M. CLAUD
SCALE	AS NOTED
JOB NO.	99999
SHEET NO.	EXHIBIT A

These plans and associated documents are the exclusive property of TIMMONS GROUP and may not be reproduced in whole or in part and shall not be used for any purpose whatsoever, inclusive, but not limited to construction, bidding, and/or construction staking without the express written consent of TIMMONS GROUP.

L:\2024000-Master Contract Henrico Drainage\34000\031-Tuckahoe_Park_Stream_Design\DWG\Sheet\Exhibit\2018-06-04 Public_Meeting_Exhibit-A.dwg | Plotted on 6/20/2018 11:38 AM | by Mike Claud