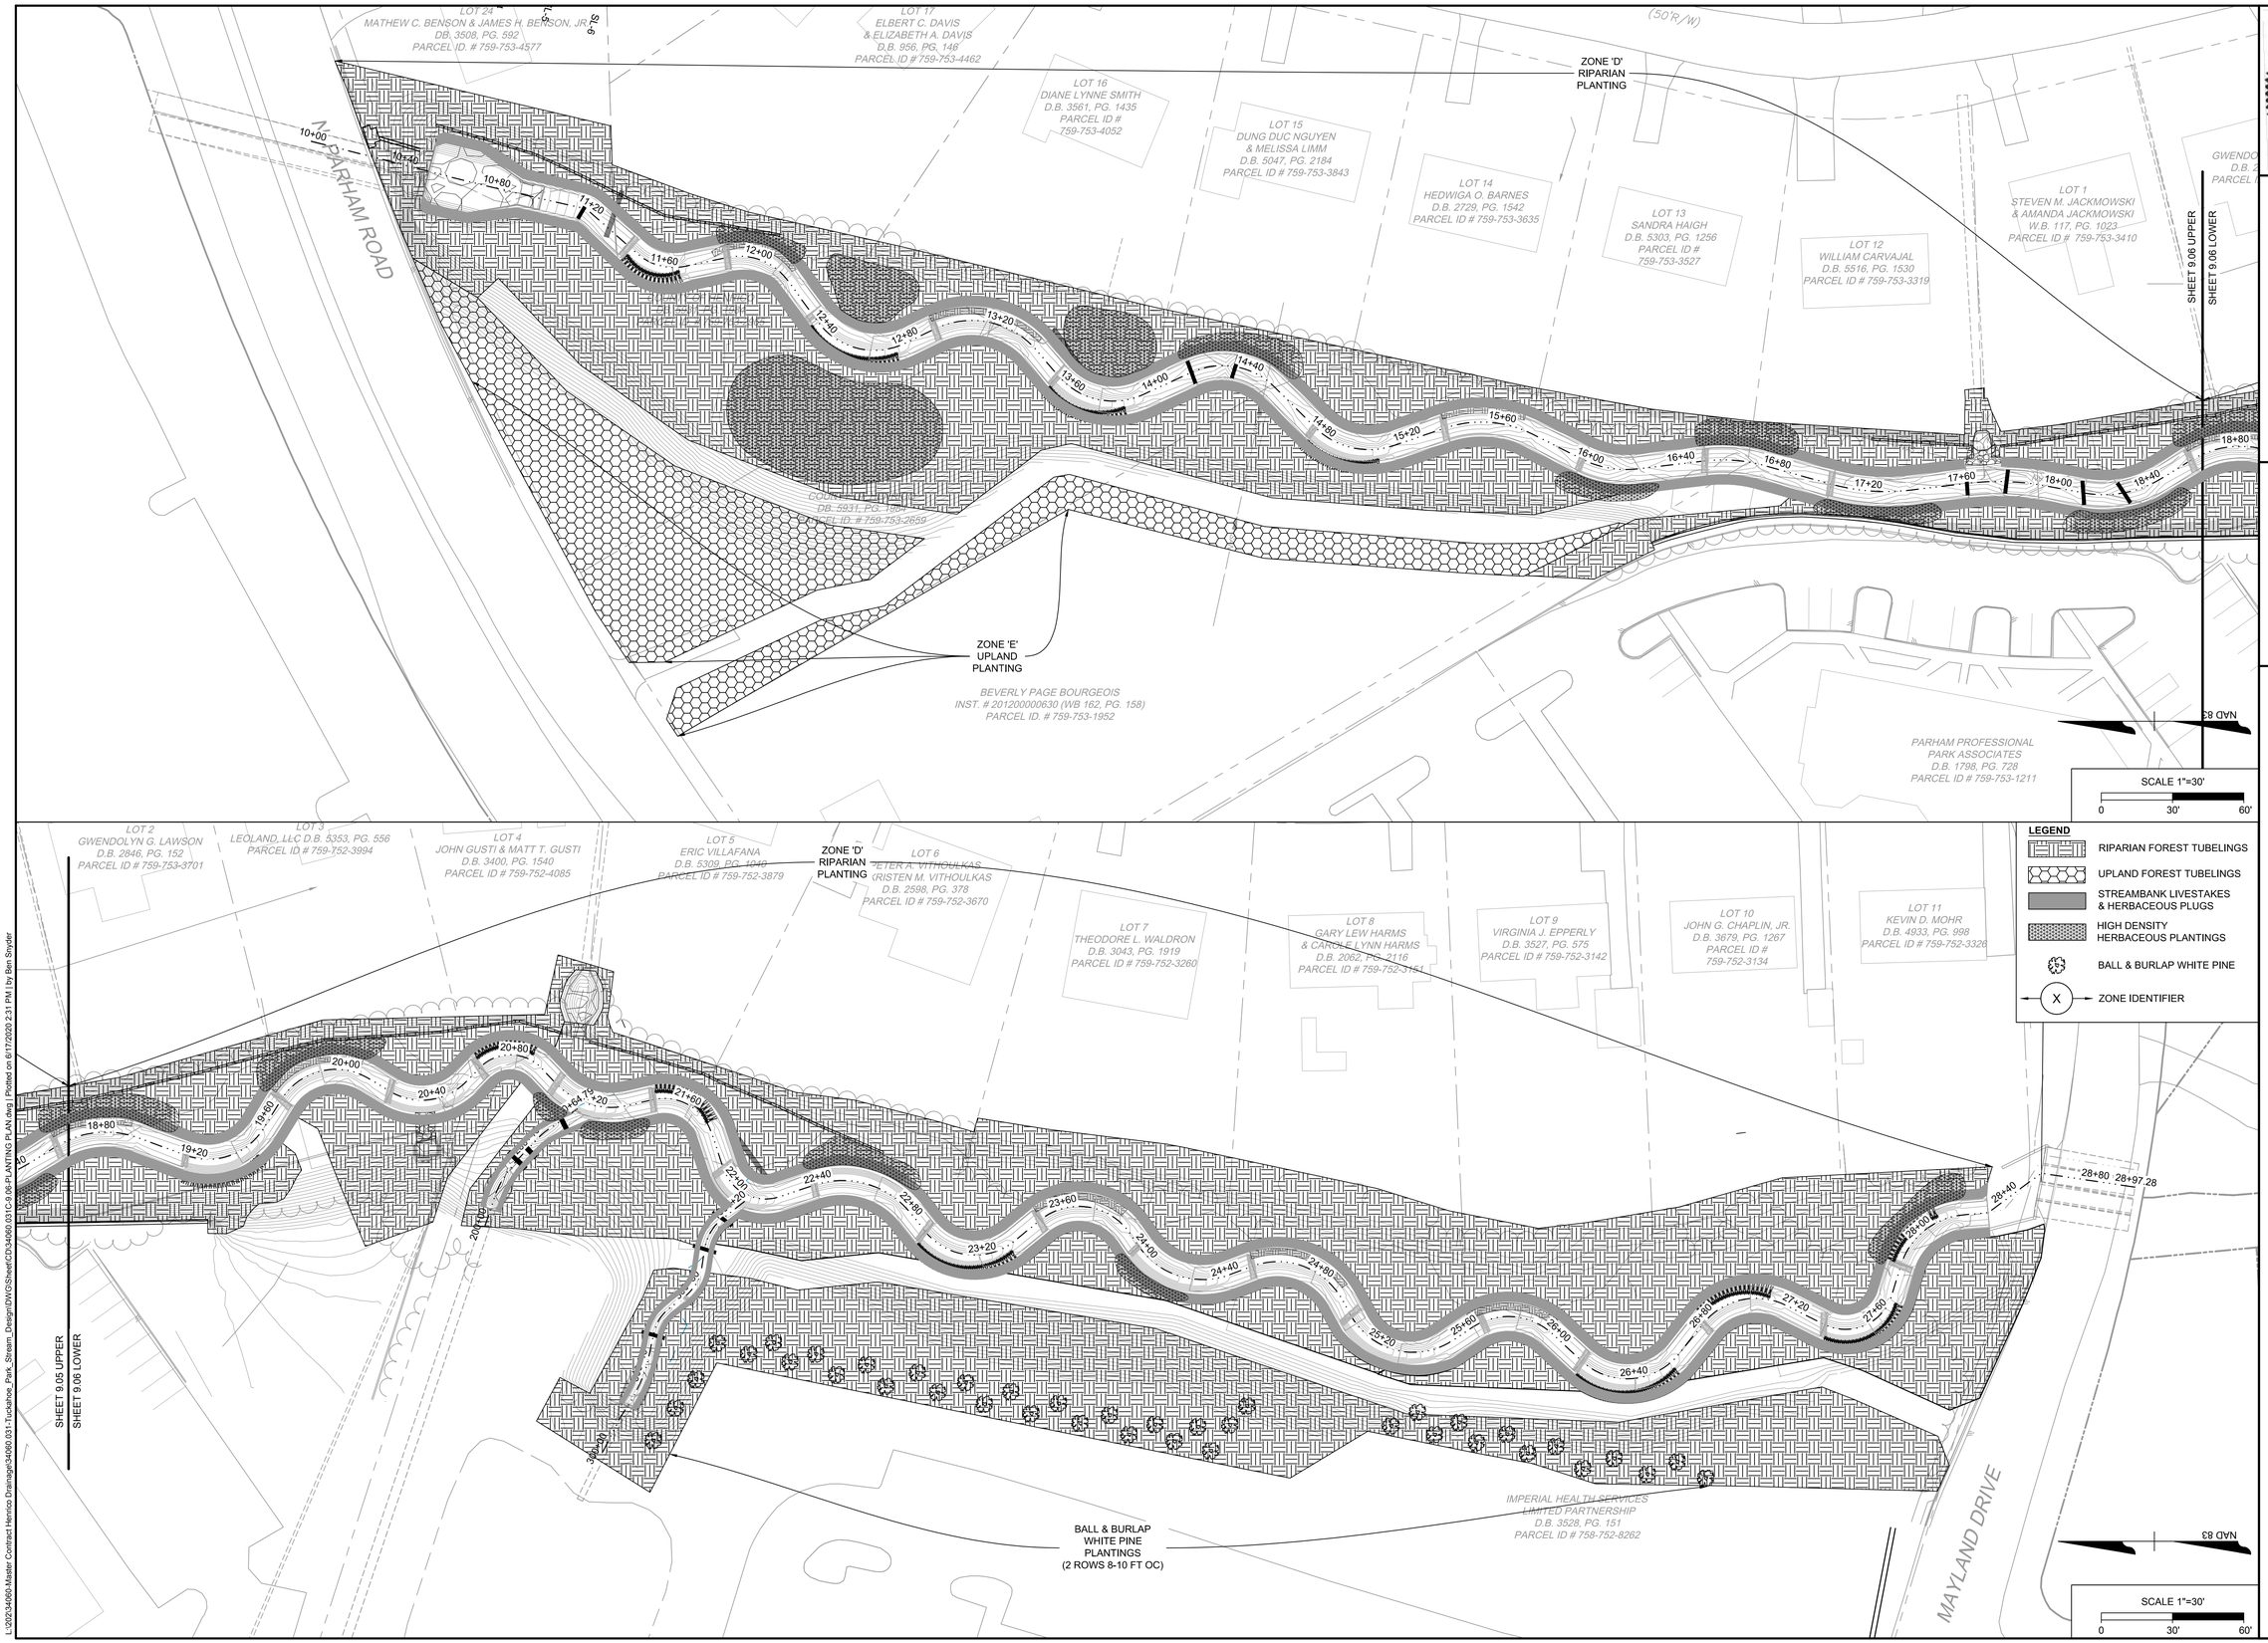

COMMONWEALTH OF VIRGINIA
BENJAMIN ALEX SNYDER
Lic. No. 057415
03/05/20
PROFESSIONAL ENGINEER

THIS DRAWING PREPARED AT THE
CORPORATE OFFICE
1001 Boulders Parkway, Suite 300 | Richmond, VA 23225
TEL 804.200.6500 FAX 804.560.1016 www.timmons.com

YOUR VISION ACHIEVED THROUGH OURS.

REVISION DESCRIPTION	DATE

DATE	03/05/20
DRAWN BY	K. ATKINSON
DESIGNED BY	B. SNYDER
CHECKED BY	M. CLAUD
SCALE	1"=30'

TIMMONS GROUP

TUCKAHOE PARK STREAM RESTORATION DESIGN

THREE CHOPT DISTRICT - HENRICO COUNTY - VIRGINIA

PLANTING PLAN

JOB NO.	34060.031
SHEET NO.	9.05

These plans and associated documents are the exclusive property of TIMMONS GROUP and may not be reproduced in whole or in part and shall not be used for any purpose whatsoever, inclusive, but not limited to construction, bidding, and/or construction staking without the express written consent of TIMMONS GROUP.

L:\2020\34060-Master Contract Henrico Drainage\34060.031-Tuckahoe_Park_Stream_Design\DWG\Sheet\CD\34060.031C-9.06-PLANTING PLAN.dwg | Plotted on 8/17/2020 2:31 PM | by Ben Snyder