P:\33782.03 Tuckahoe Creek Boardwalk\cad\ev\planset\3378203-LM.dwg

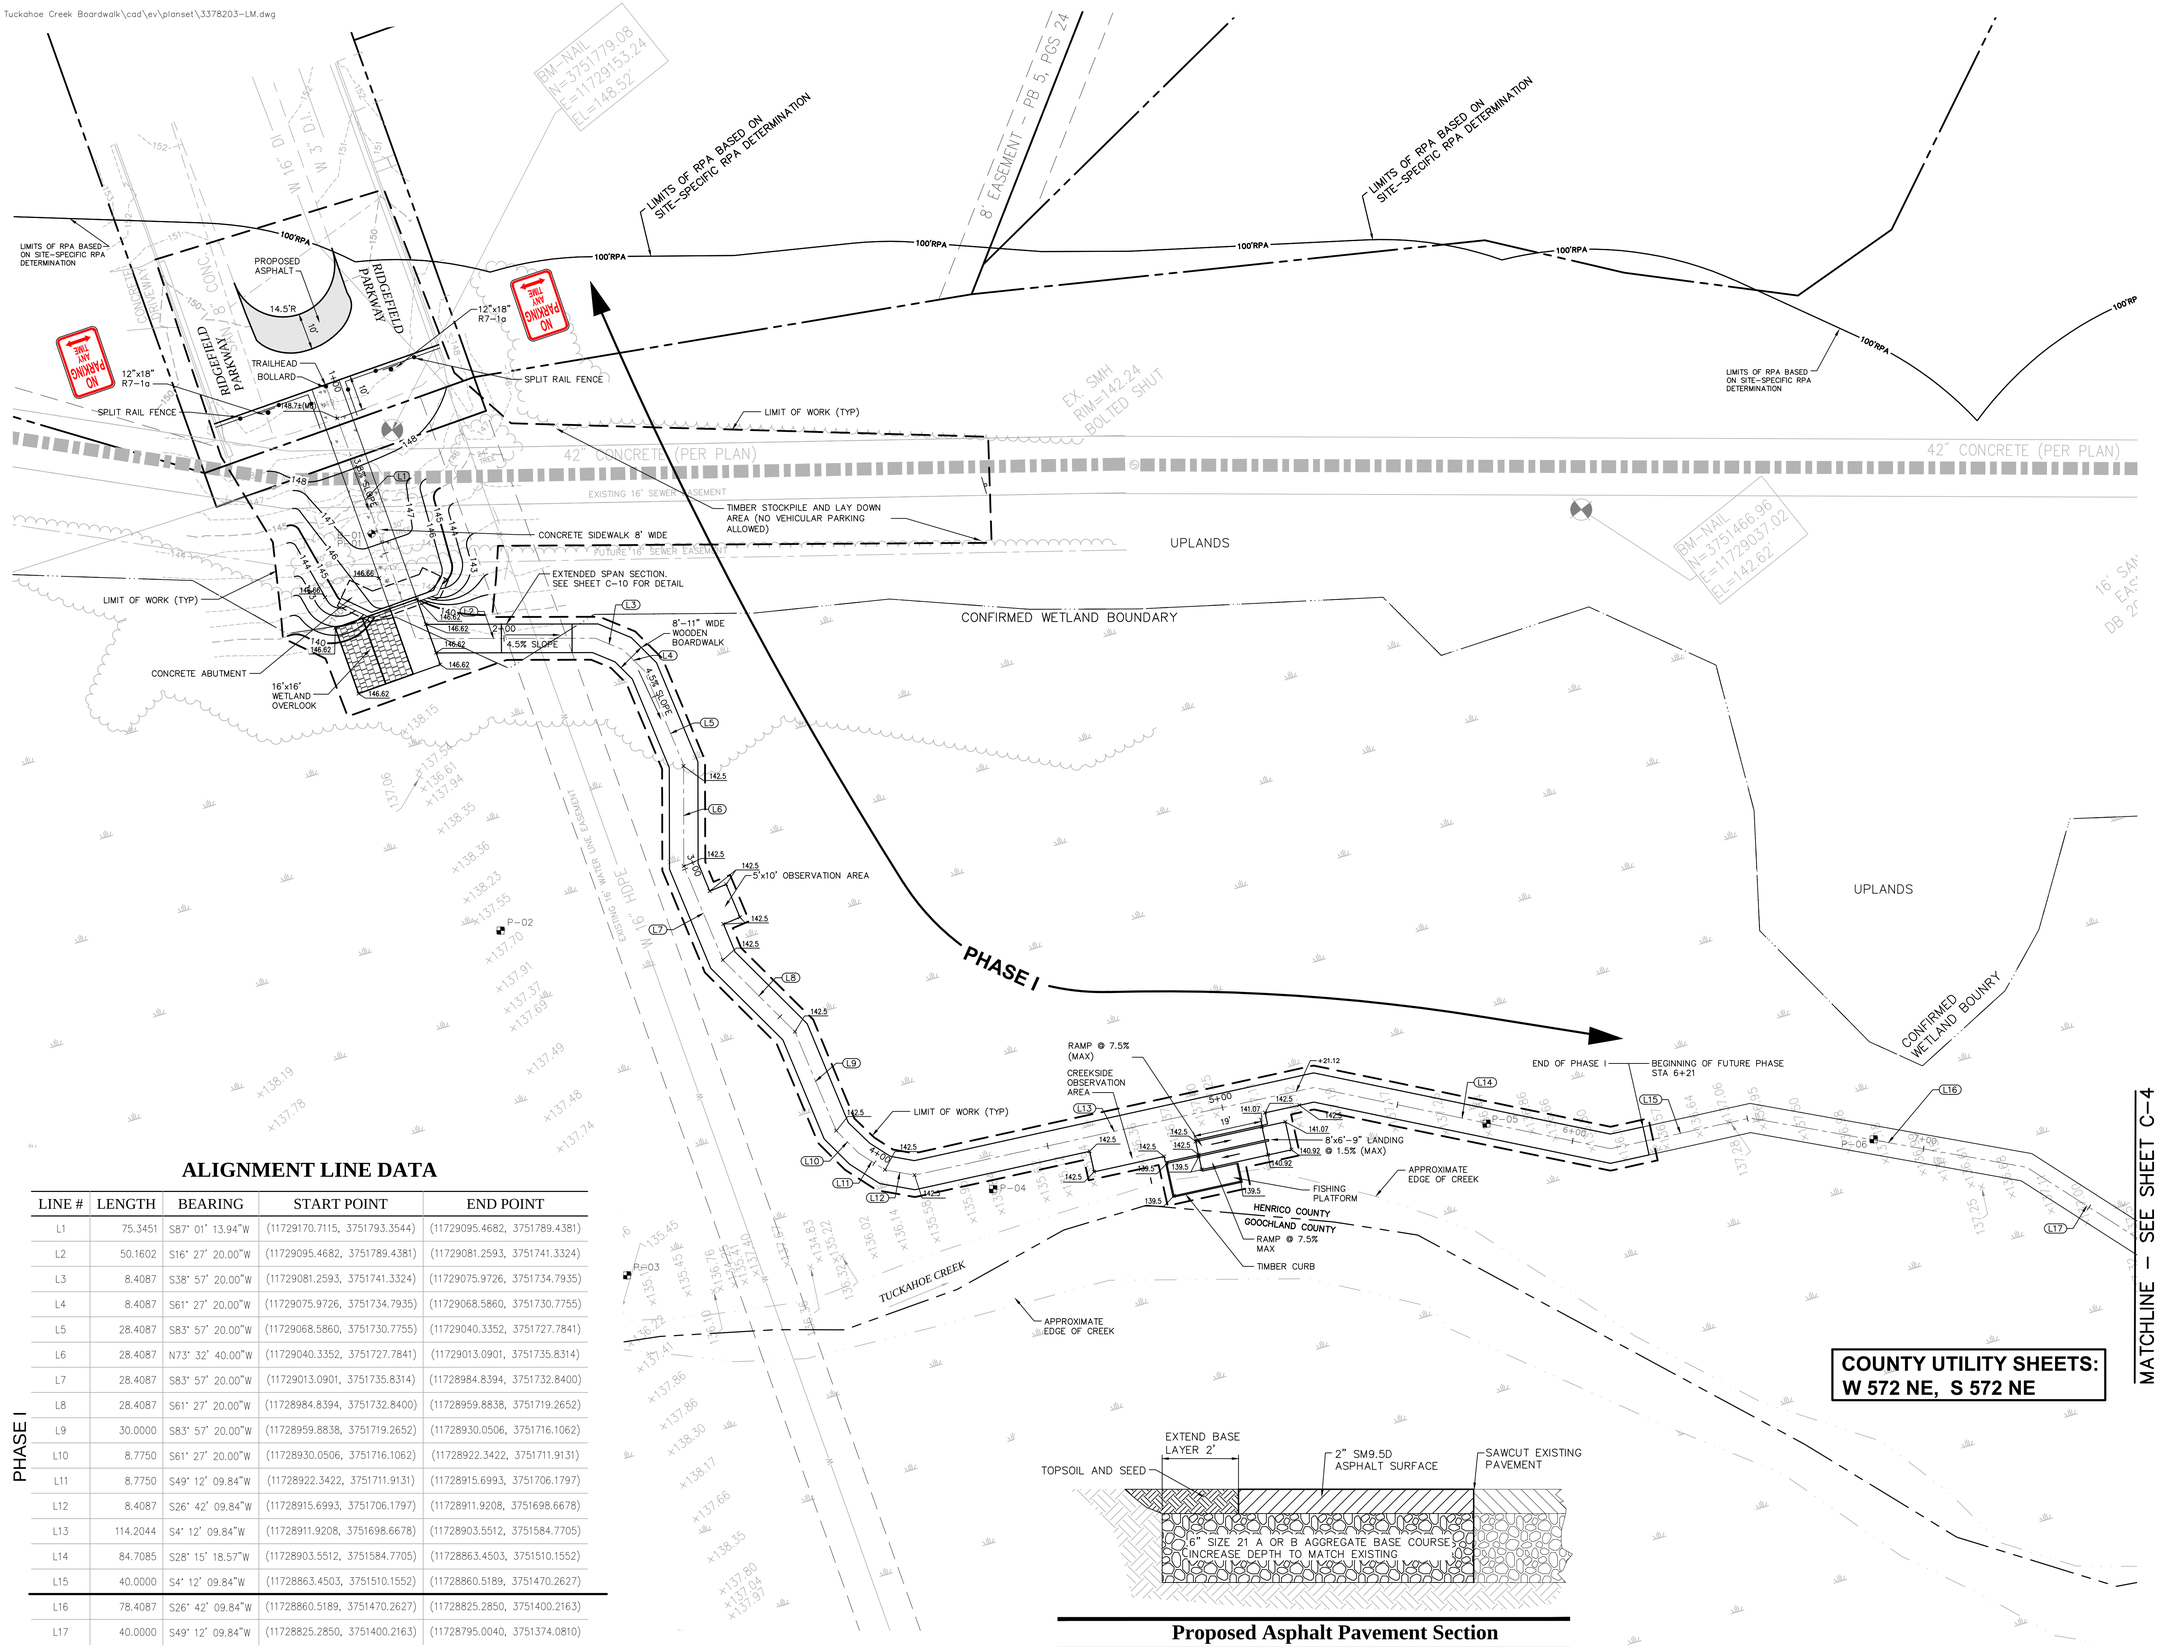

Proposed Asphalt Pavement Section

ALIGNMENT LINE DATA

PHASE I

LINE #	LENGTH	BEARING	START POINT	END POINT
L1	75.3451	S87° 01' 13.94"W	(11729170.7115, 3751793.3544)	(11729095.4682, 3751789.4381)
L2	50.1602	S16° 27' 20.00"W	(11729095.4682, 3751789.4381)	(11729081.2593, 3751741.3324)
L3	8.4087	S38° 57' 20.00"W	(11729081.2593, 3751741.3324)	(11729075.9726, 3751734.7935)
L4	8.4087	S61° 27' 20.00"W	(11729075.9726, 3751734.7935)	(11729068.5860, 3751730.7755)
L5	28.4087	S83° 57' 20.00"W	(11729068.5860, 3751730.7755)	(11729040.3352, 3751727.7841)
L6	28.4087	N73° 32' 40.00"W	(11729040.3352, 3751727.7841)	(11729013.0901, 3751735.8314)
L7	28.4087	S83° 57' 20.00"W	(11729013.0901, 3751735.8314)	(11728984.8394, 3751732.8400)
L8	28.4087	S61° 27' 20.00"W	(11728984.8394, 3751732.8400)	(11728959.8838, 3751719.2652)
L9	30.0000	S83° 57' 20.00"W	(11728959.8838, 3751719.2652)	(11728930.0506, 3751716.1062)
L10	8.7750	S61° 27' 20.00"W	(11728930.0506, 3751716.1062)	(11728922.3422, 3751711.9131)
L11	8.7750	S49° 12' 09.84"W	(11728922.3422, 3751711.9131)	(11728915.6993, 3751706.1797)
L12	8.4087	S26° 42' 09.84"W	(11728915.6993, 3751706.1797)	(11728911.9208, 3751698.6678)
L13	114.2044	S4° 12' 09.84"W	(11728911.9208, 3751698.6678)	(11728903.5512, 3751584.7705)
L14	84.7085	S28° 15' 18.57"W	(11728903.5512, 3751584.7705)	(11728863.4503, 3751510.1552)
L15	40.0000	S4° 12' 09.84"W	(11728863.4503, 3751510.1552)	(11728860.5189, 3751470.2627)
L16	78.4087	S26° 42' 09.84"W	(11728860.5189, 3751470.2627)	(11728825.2850, 3751400.2163)
L17	40.0000	S49° 12' 09.84"W	(11728825.2850, 3751400.2163)	(11728795.0040, 3751374.0810)

vhb.com
351 McLaws Circle
Suite 3
Williamsburg, VA 23185
757.220.0500

Legend

BORING LOCATION B-01
PROBE LOCATION P-01

20 0 20 40
SCALE IN FEET

Tuckahoe Creek Park Phase I (Sta 1+00 to Sta 6+21) Ridgefield Parkway to Old Coach Lane Section

Henrico County, Virginia

No.	Revision	Date	Appvd.

Designed by
Checked by
Issued for
Date
August 31, 2015

Drawing Title
Layout and Materials Plan

Drawing Number
C-4

Sheet 4 of 23

COMMONWEALTH OF VIRGINIA
TYSON N. ROSSER
Lic. No. 041066
08/31/2015
PROFESSIONAL ENGINEER

Project Number
33782.03

Saved Thursday, September 10, 2015 8:50:24 AM RWILDING Plotted Thursday, September 10, 2015 10:26:32 AM Wilding, Robert