


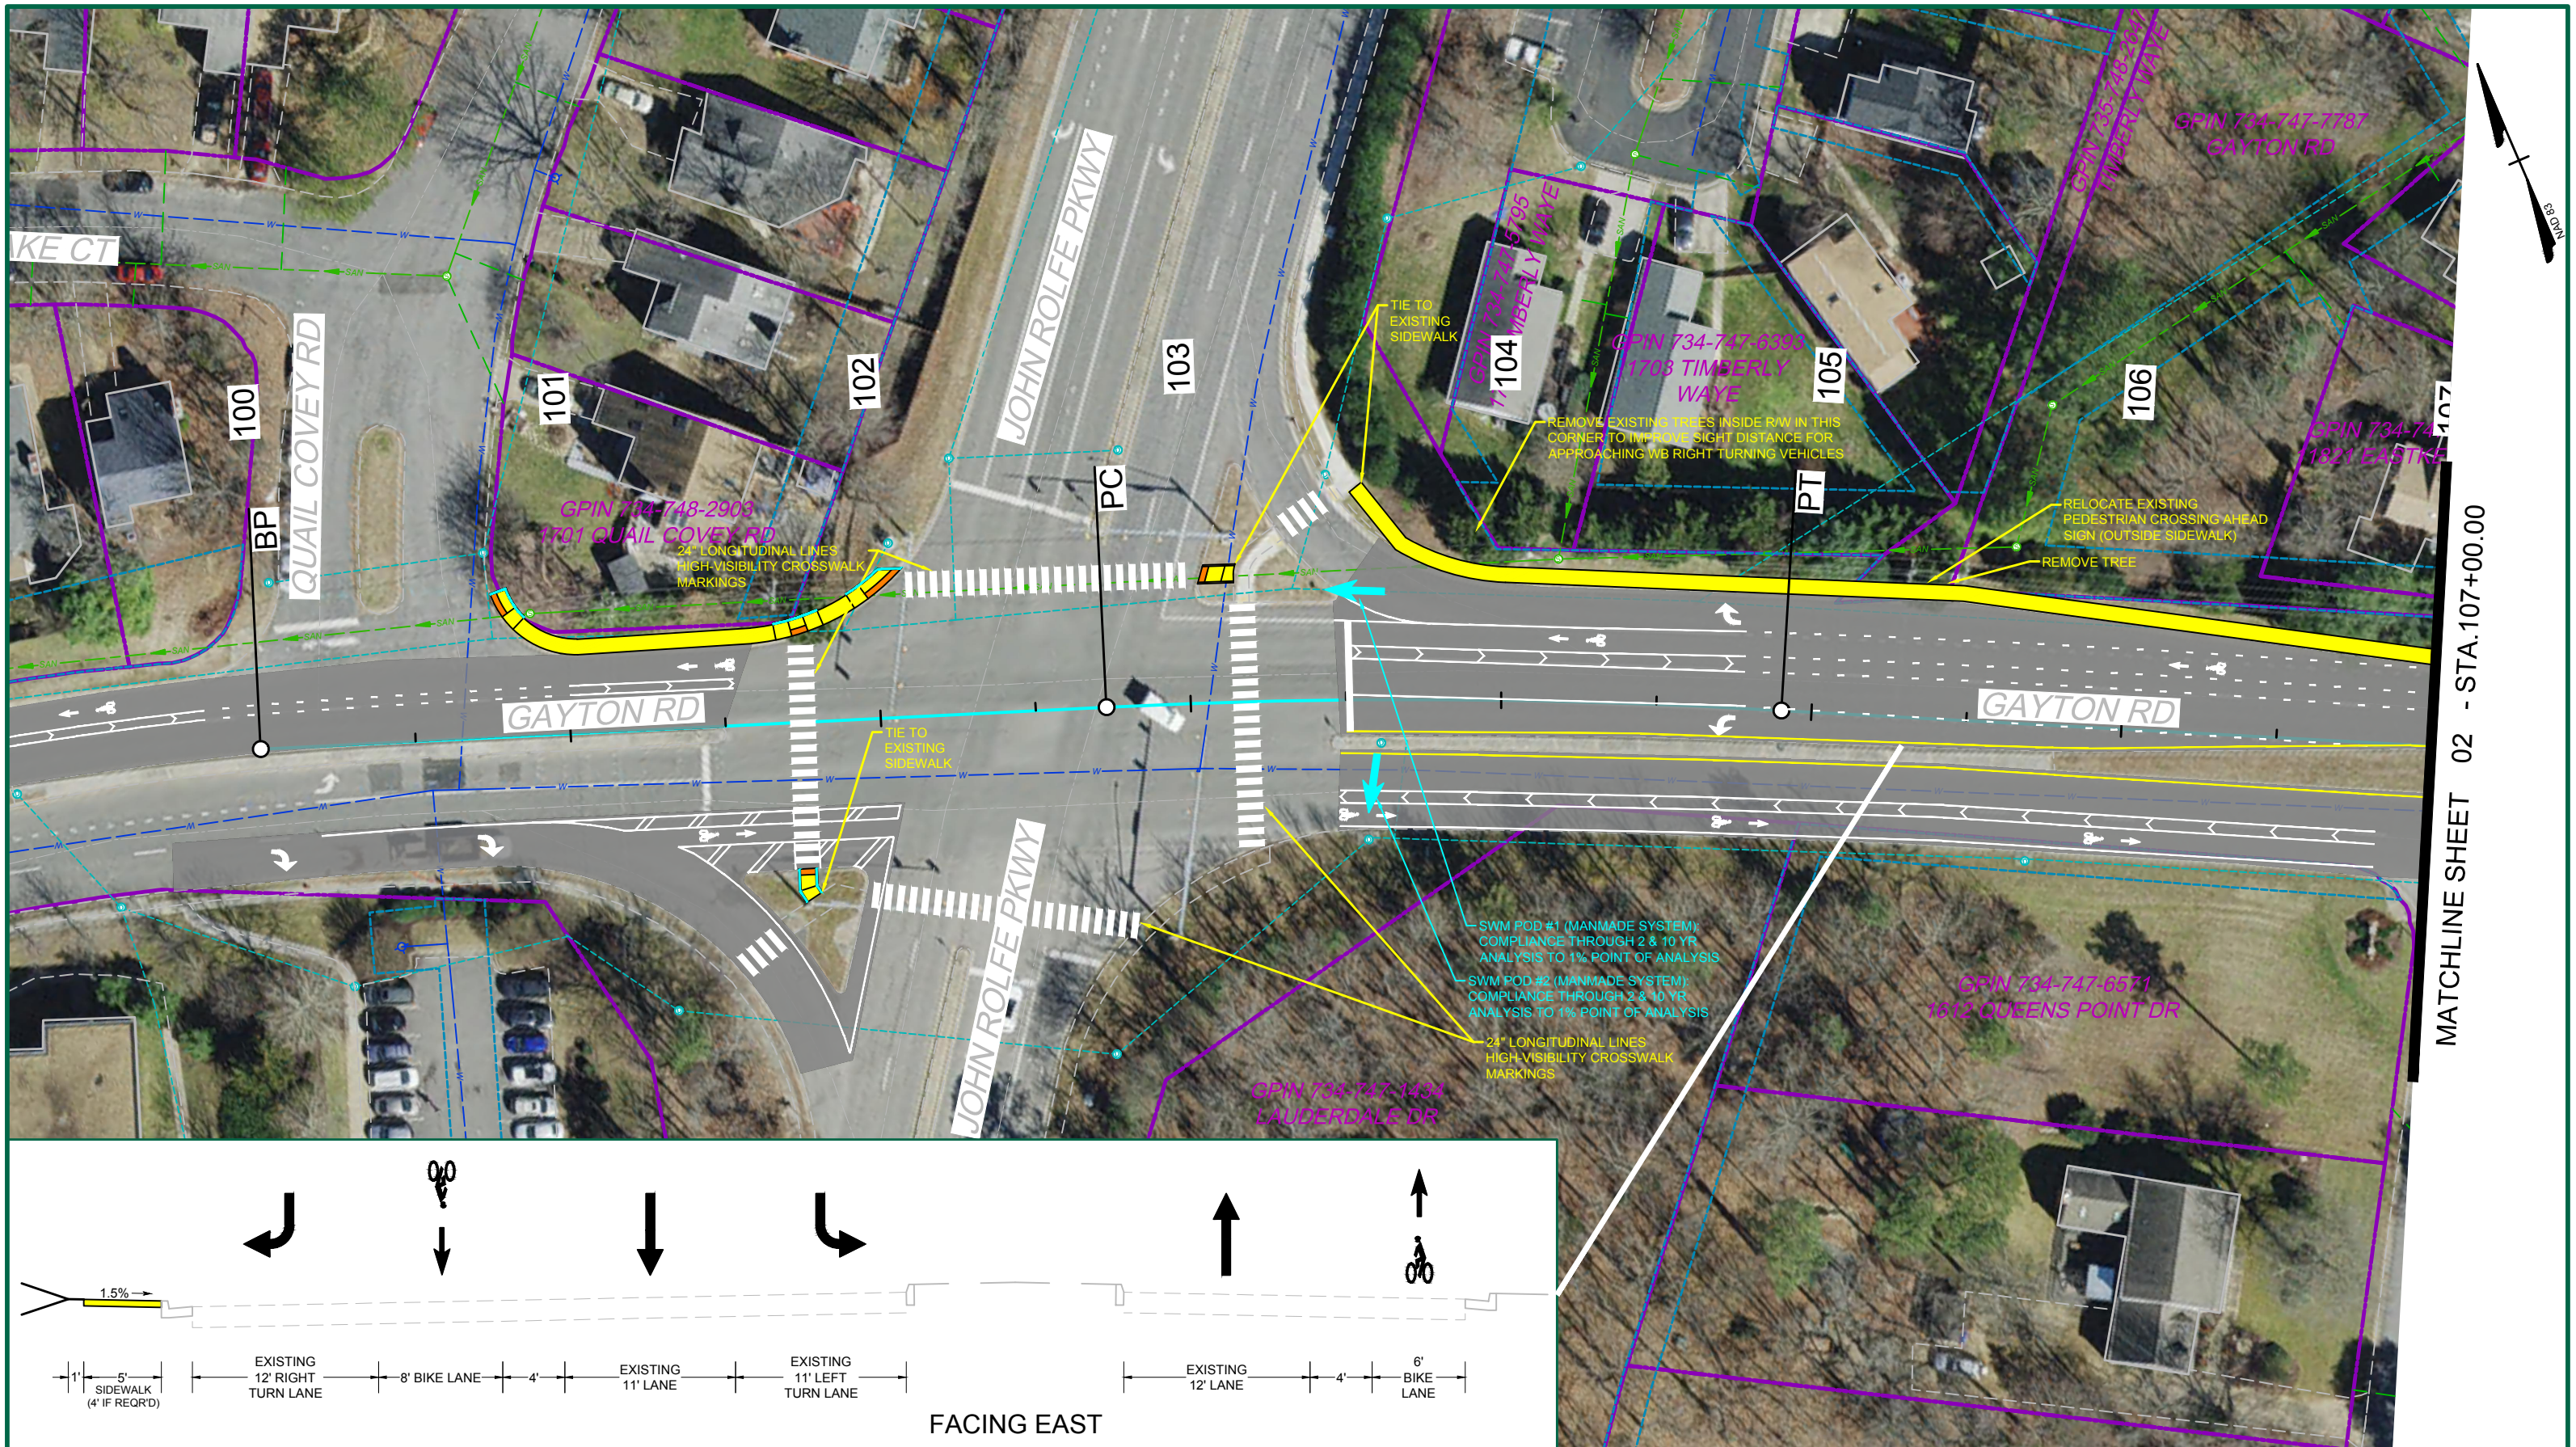


Gayton Road - STRIPING AND SIDEWALK PLAN

Conceptual Exhibit - March 12, 2025 Sheet - 01

SCALE 1"=50'

PROP. SIDEWALK	LEGEND	EX. RIGHT-OF-WAY
PROP. SIDEWALK DETECTABLE WARNING SURFACE		PROP. RIGHT-OF-WAY
PROP. CG-9D APRON/RECONSTRUCTION		PROP. CURB AND GUTTER ROAD BASELINE
PROP. GREEN SPACE		
PROP. MILL AND OVERLAY		
PROP. FULL DEPTH PAVEMENT		

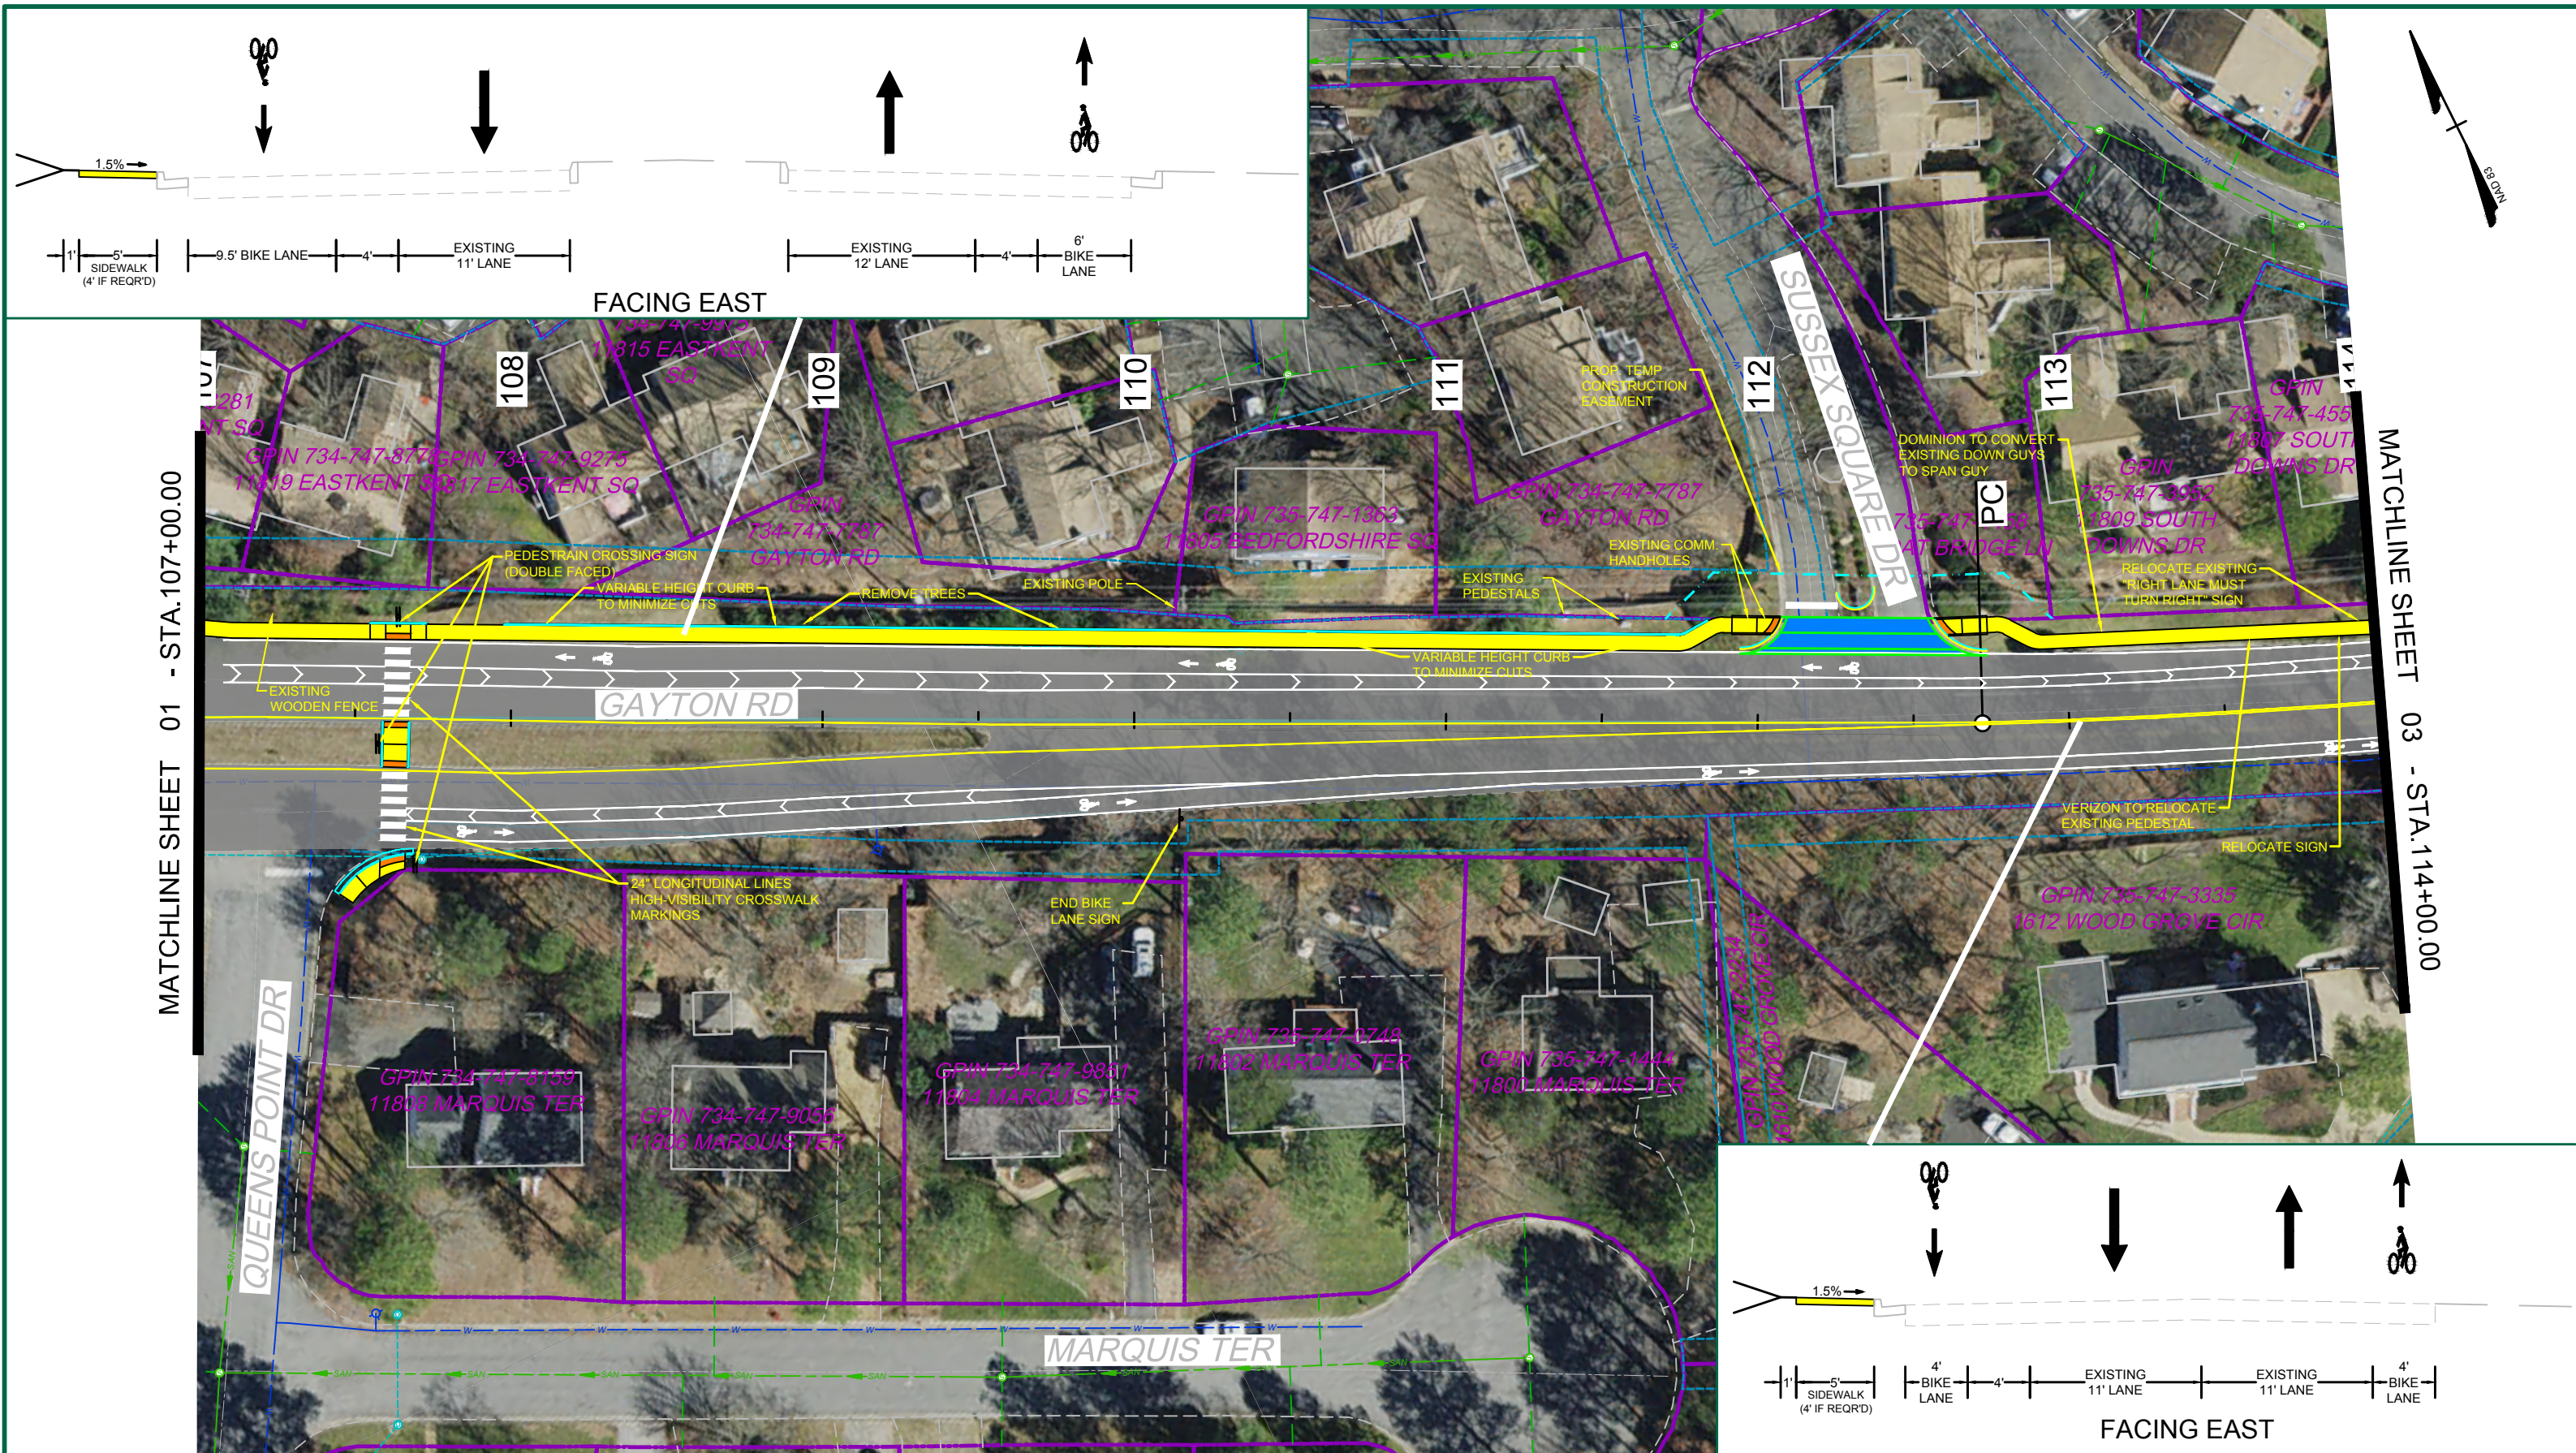


Gayton Road - STRIPING AND SIDEWALK PLAN

Conceptual Exhibit - March 12, 2025 Sheet - 02


SCALE 1"=50'

PROP. SIDEWALK	LEGEND	PROP. FULL DEPTH PAVEMENT
PROP. SIDEWALK DETECTABLE WARNING SURFACE		EX. RIGHT-OF-WAY
PROP. CG-9D APRON/RECONSTRUCTION		PROP. RIGHT-OF-WAY
PROP. GREEN SPACE		PROP. CURB AND GUTTER
PROP. MILL AND OVERLAY		ROAD BASELINE

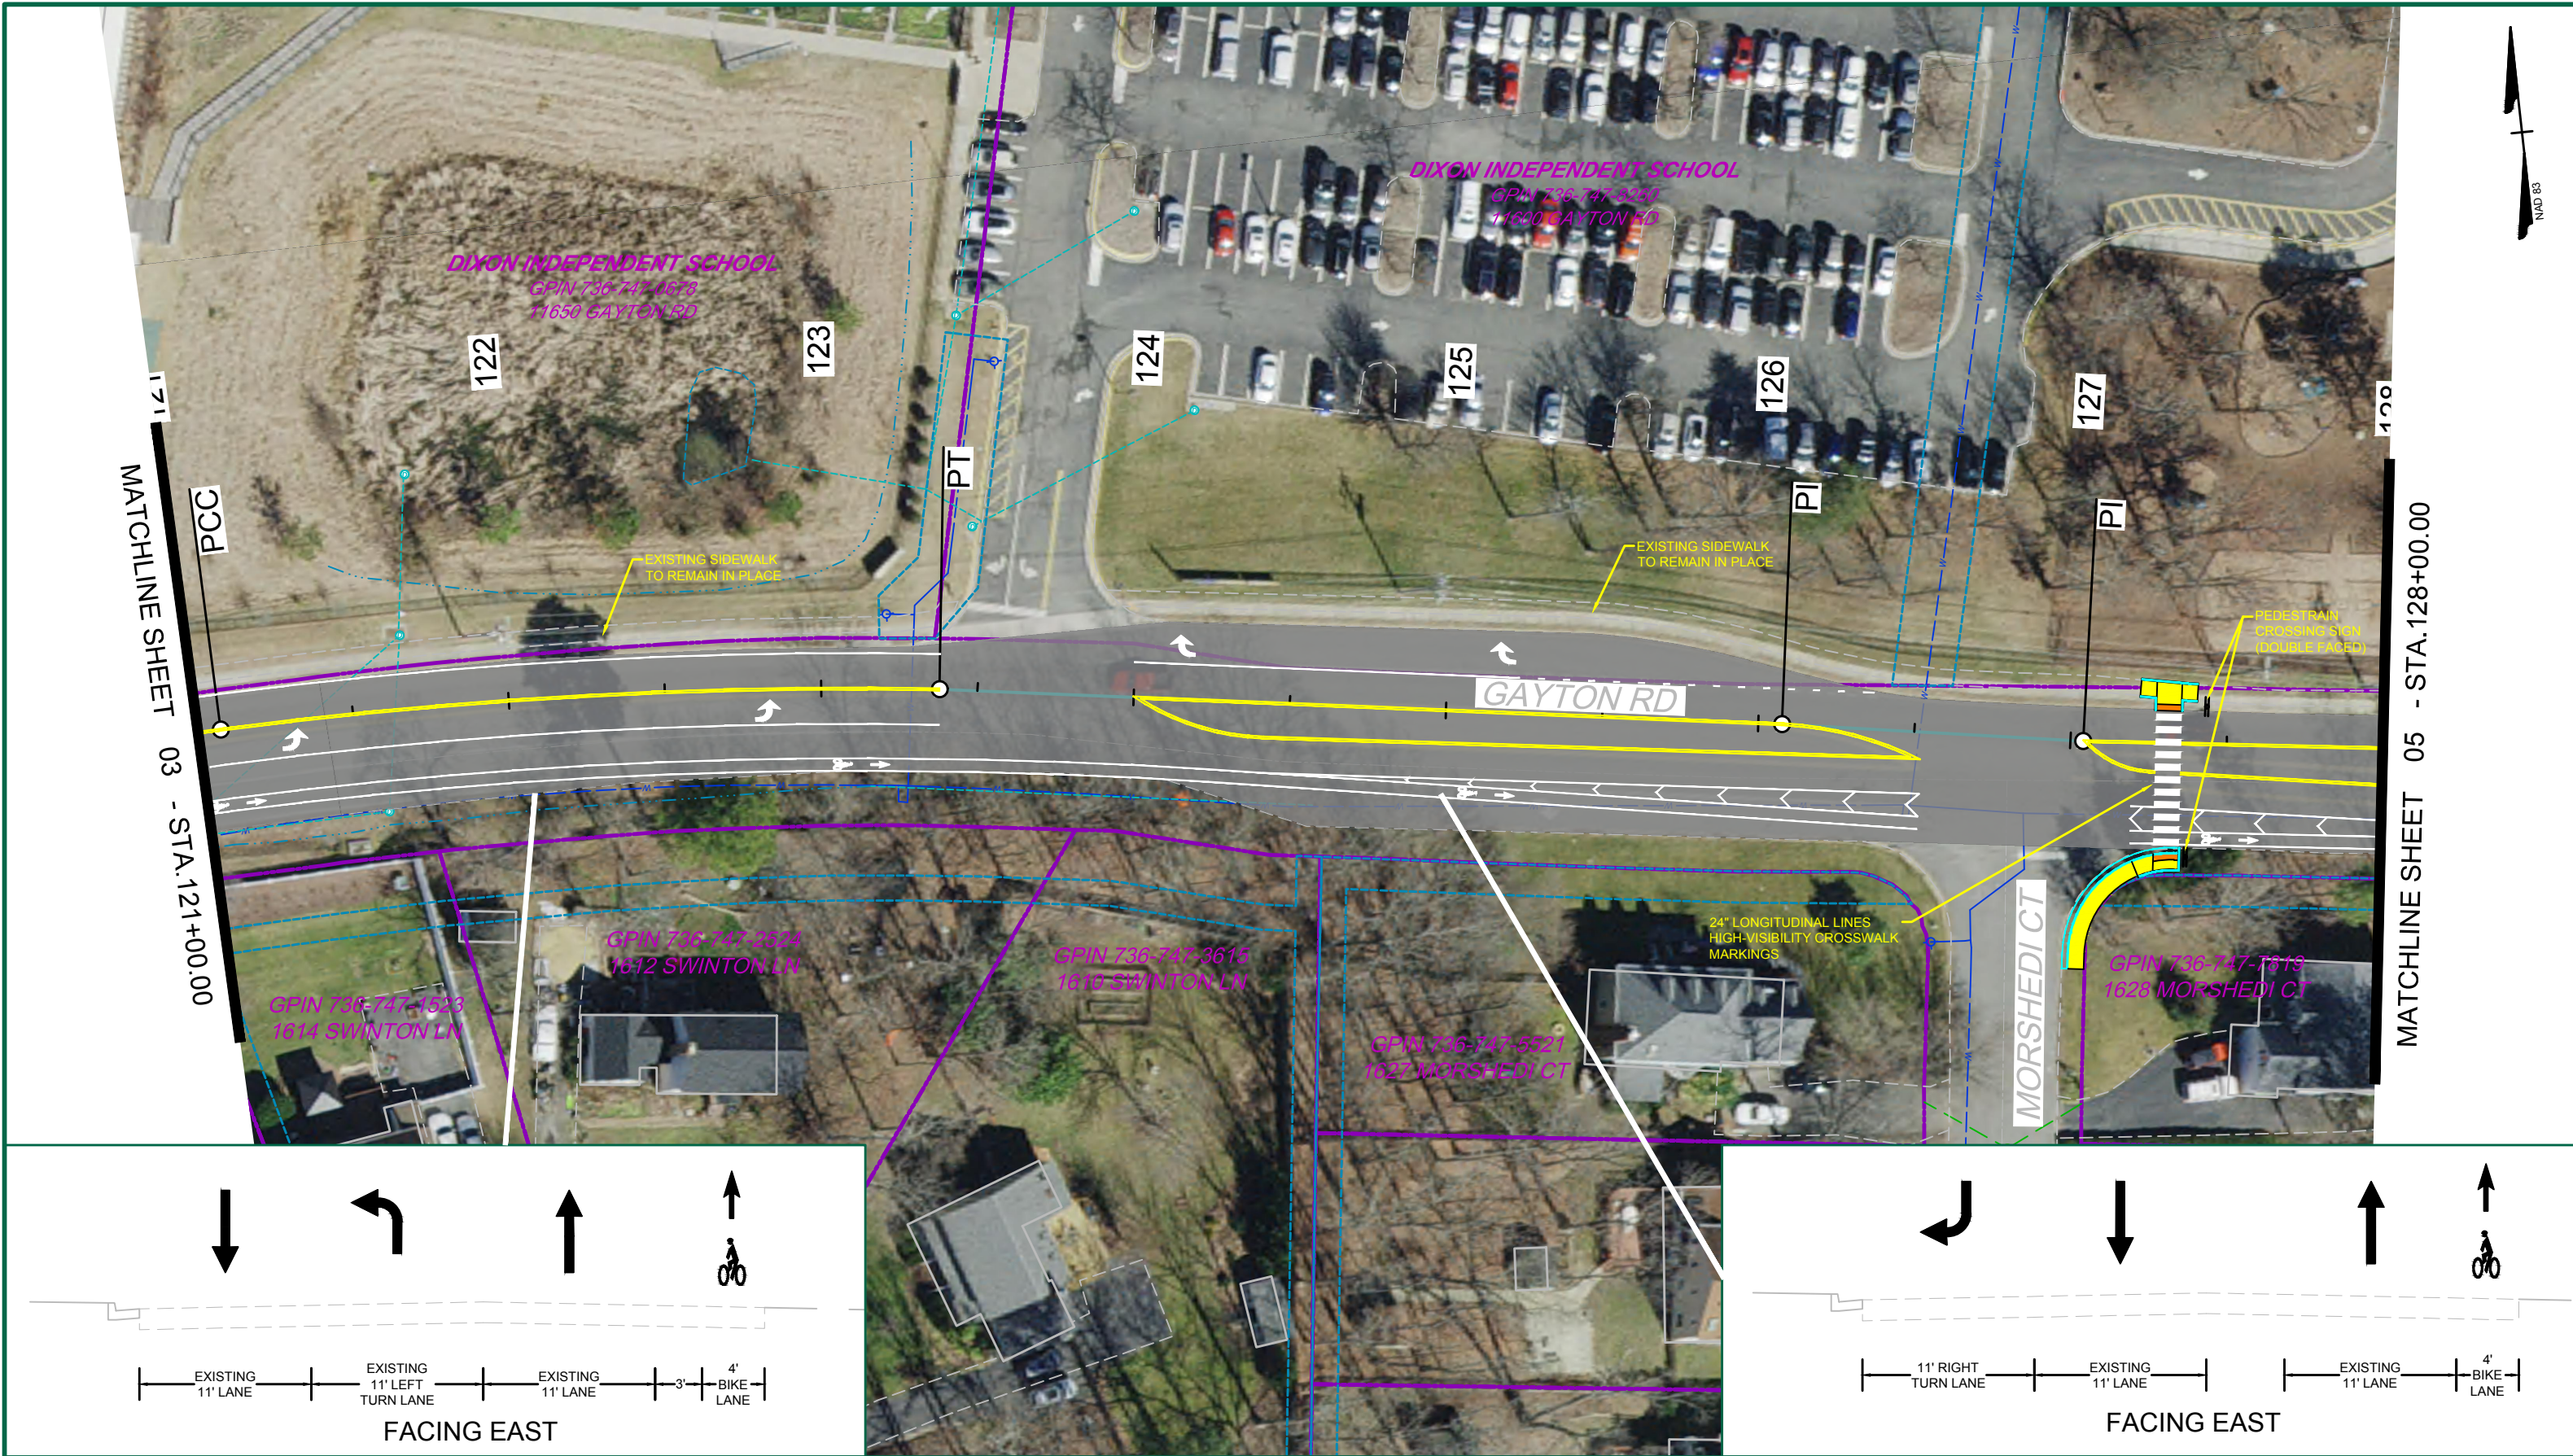




Gayton Road - STRIPING AND SIDEWALK PLAN

Conceptual Exhibit - March 12, 2025 Sheet - 04

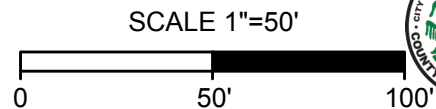

TIMMONS GROUP
YOUR VISION ACHIEVED THROUGH OURS.

LEGEND	
	PROP. SIDEWALK
	PROP. SIDEWALK DETECTABLE WARNING SURFACE
	PROP. CG-9D APRON/RECONSTRUCTION
	PROP. GREEN SPACE
	PROP. MILL AND OVERLAY
	EX. RIGHT-OF-WAY
	PROP. RIGHT-OF-WAY
	PROP. CURB AND GUTTER ROAD BASELINE
	PROP. FULL DEPTH PAVEMENT

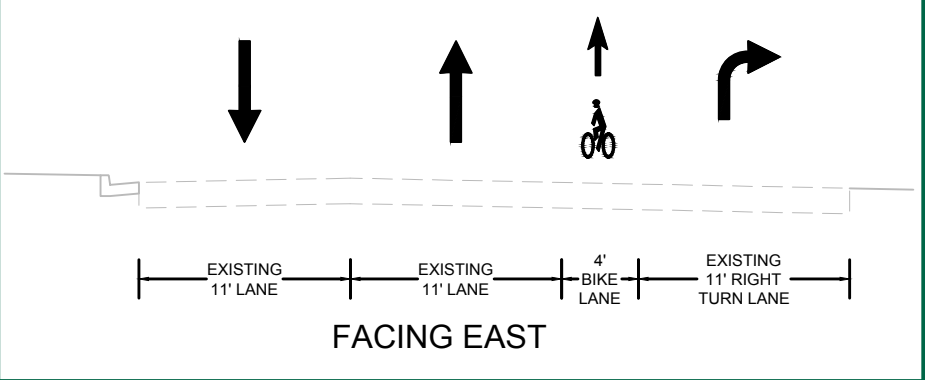
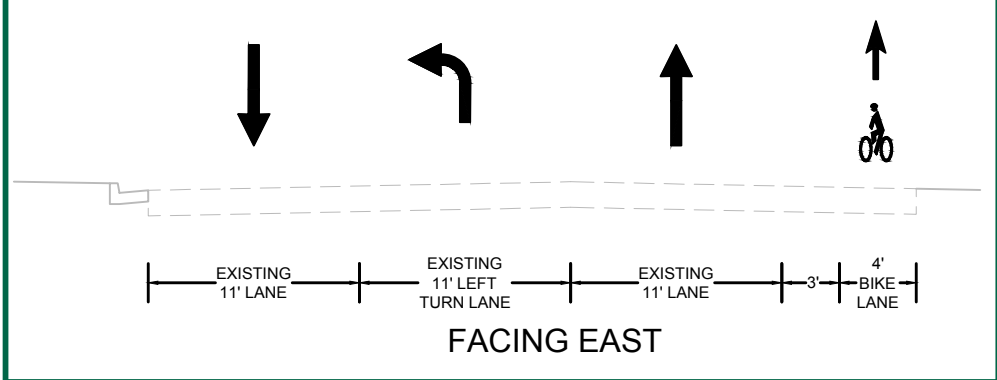
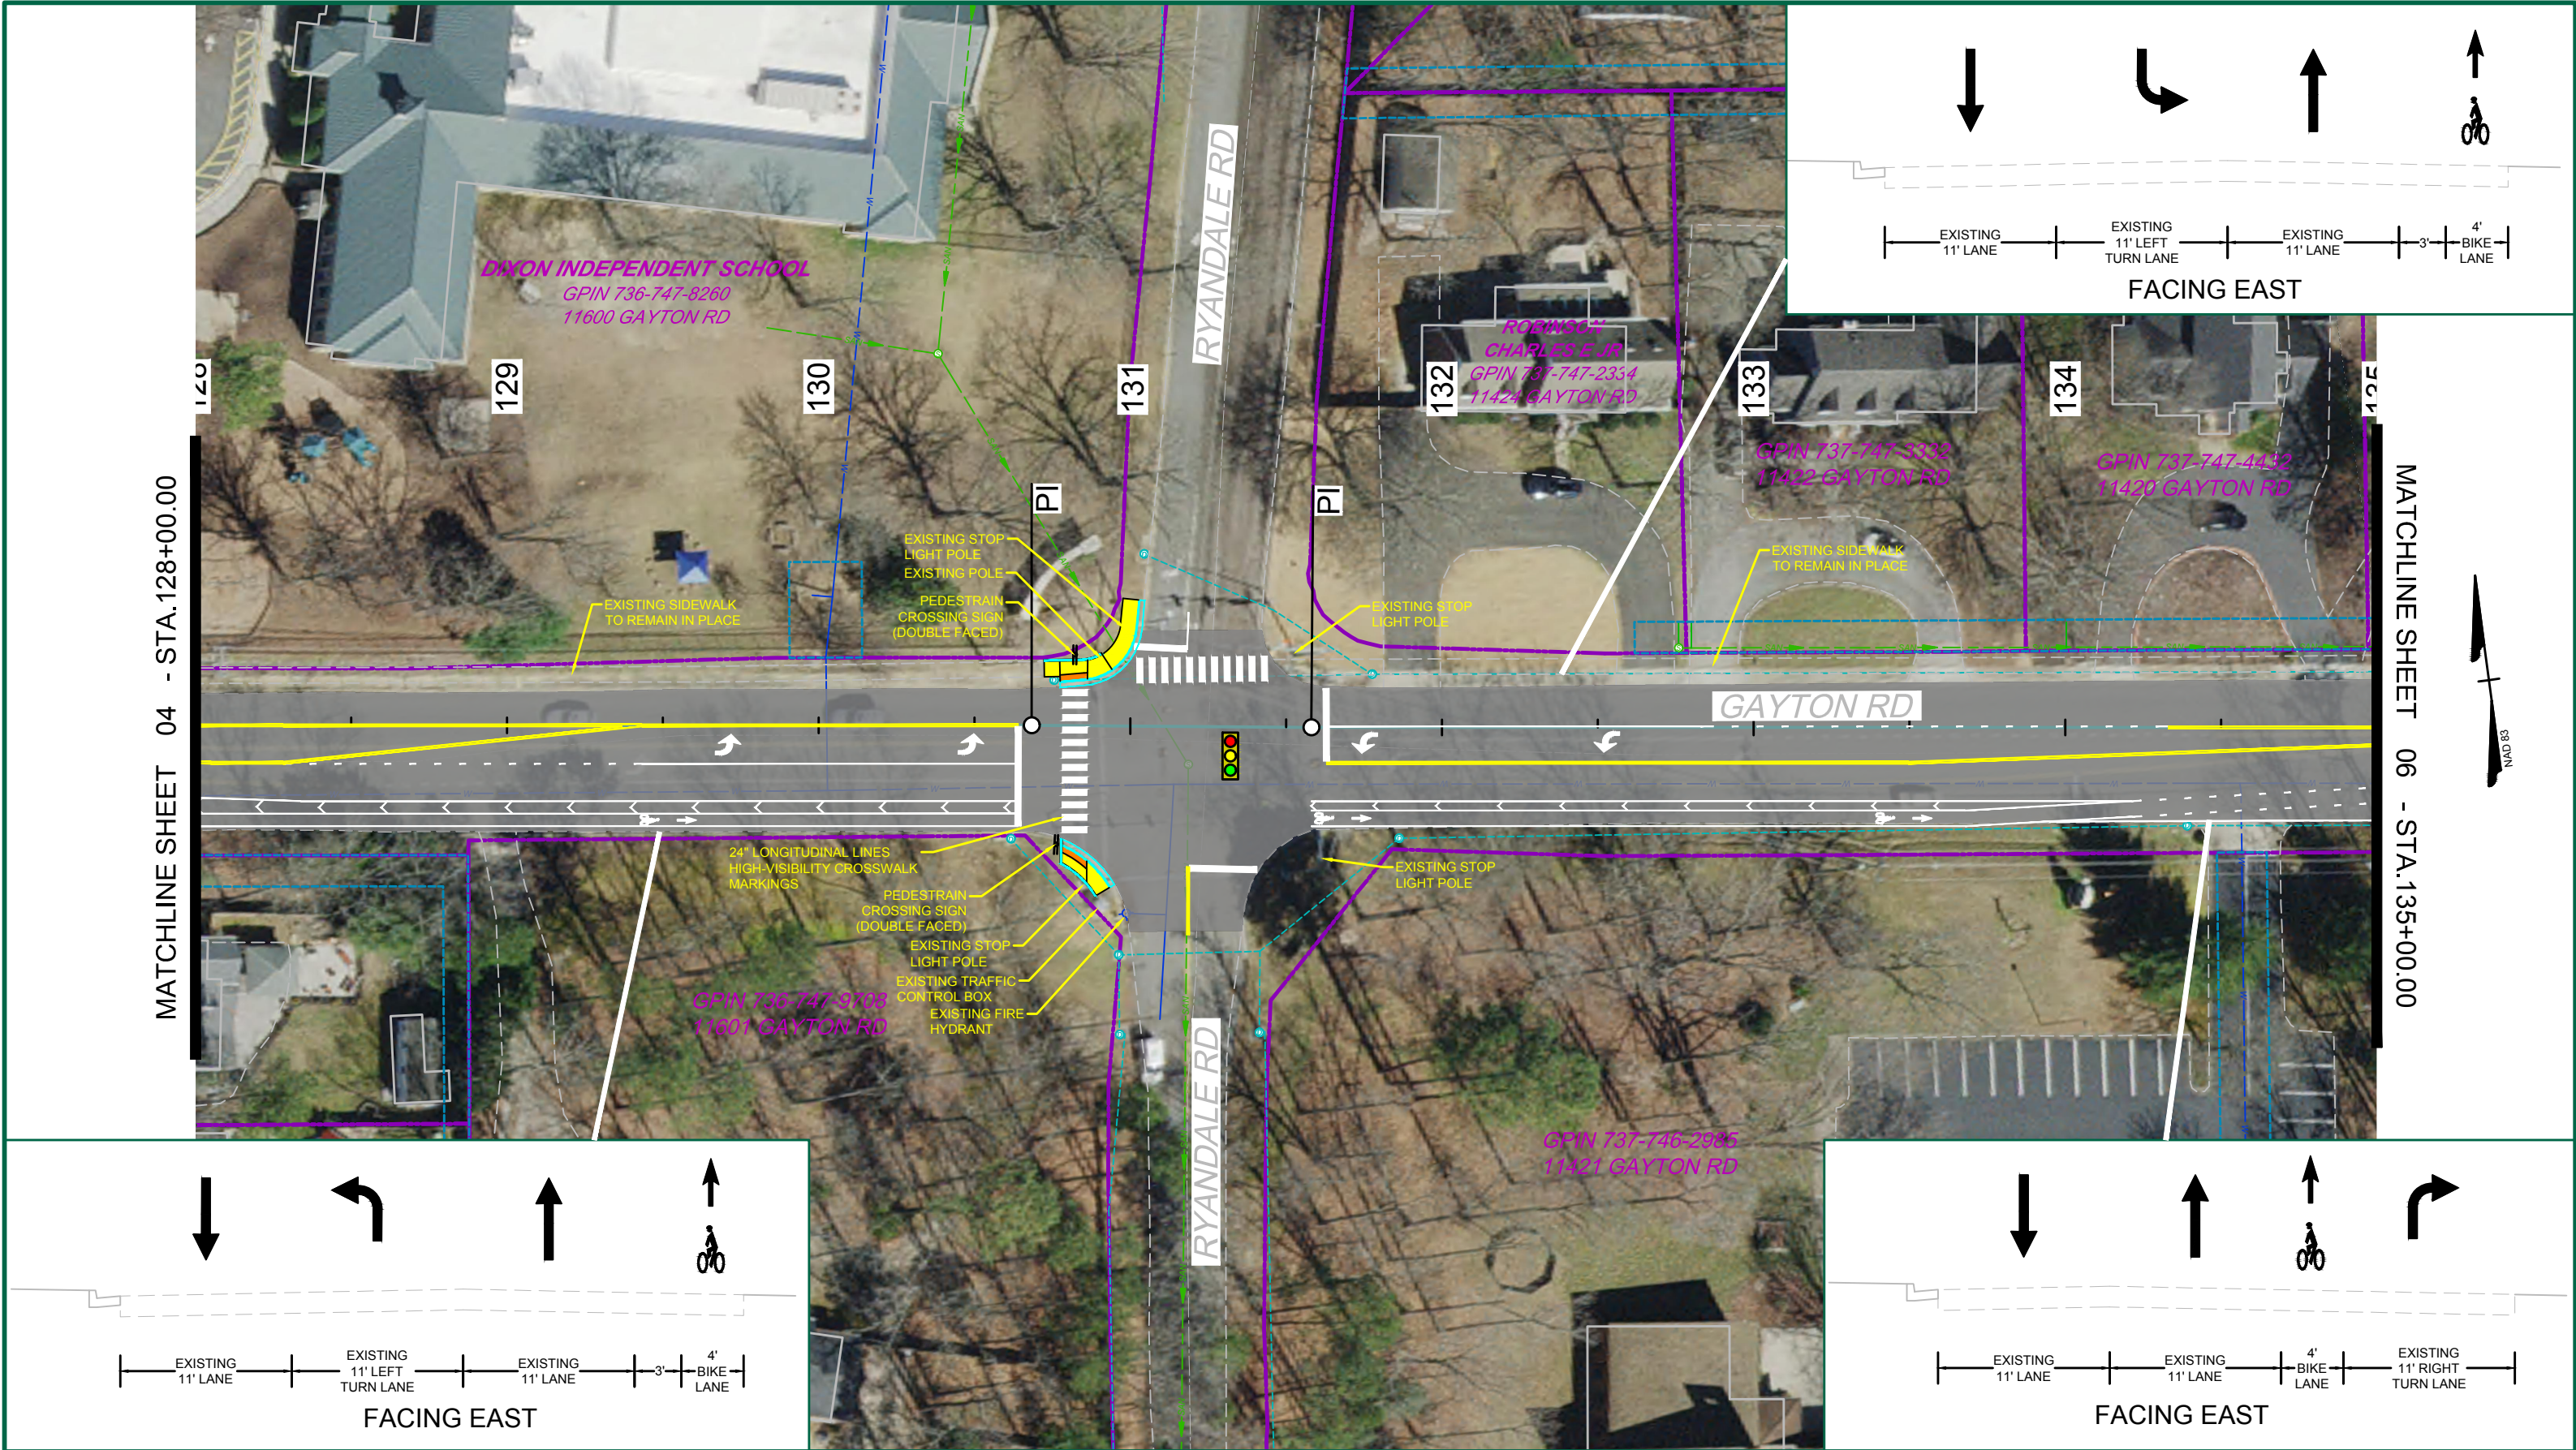


Gayton Road - STRIPING AND SIDEWALK PLAN

Conceptual Exhibit - March 12, 2025 Sheet - 05


SCALE 1"=50'

PROP. SIDEWALK	LEGEND	PROP. FULL DEPTH PAVEMENT
PROP. SIDEWALK DETECTABLE WARNING SURFACE		
PROP. CG-9D APRON/RECONSTRUCTION	EX. RIGHT-OF-WAY	PROP. RIGHT-OF-WAY
PROP. GREEN SPACE	PROP. CURB AND GUTTER	ROAD BASELINE
PROP. MILL AND OVERLAY		

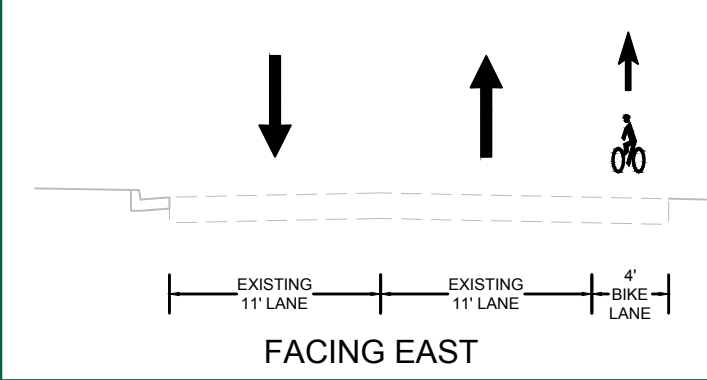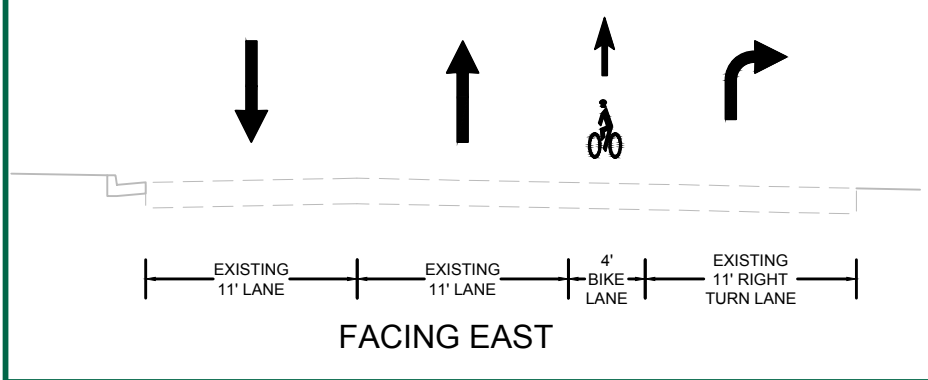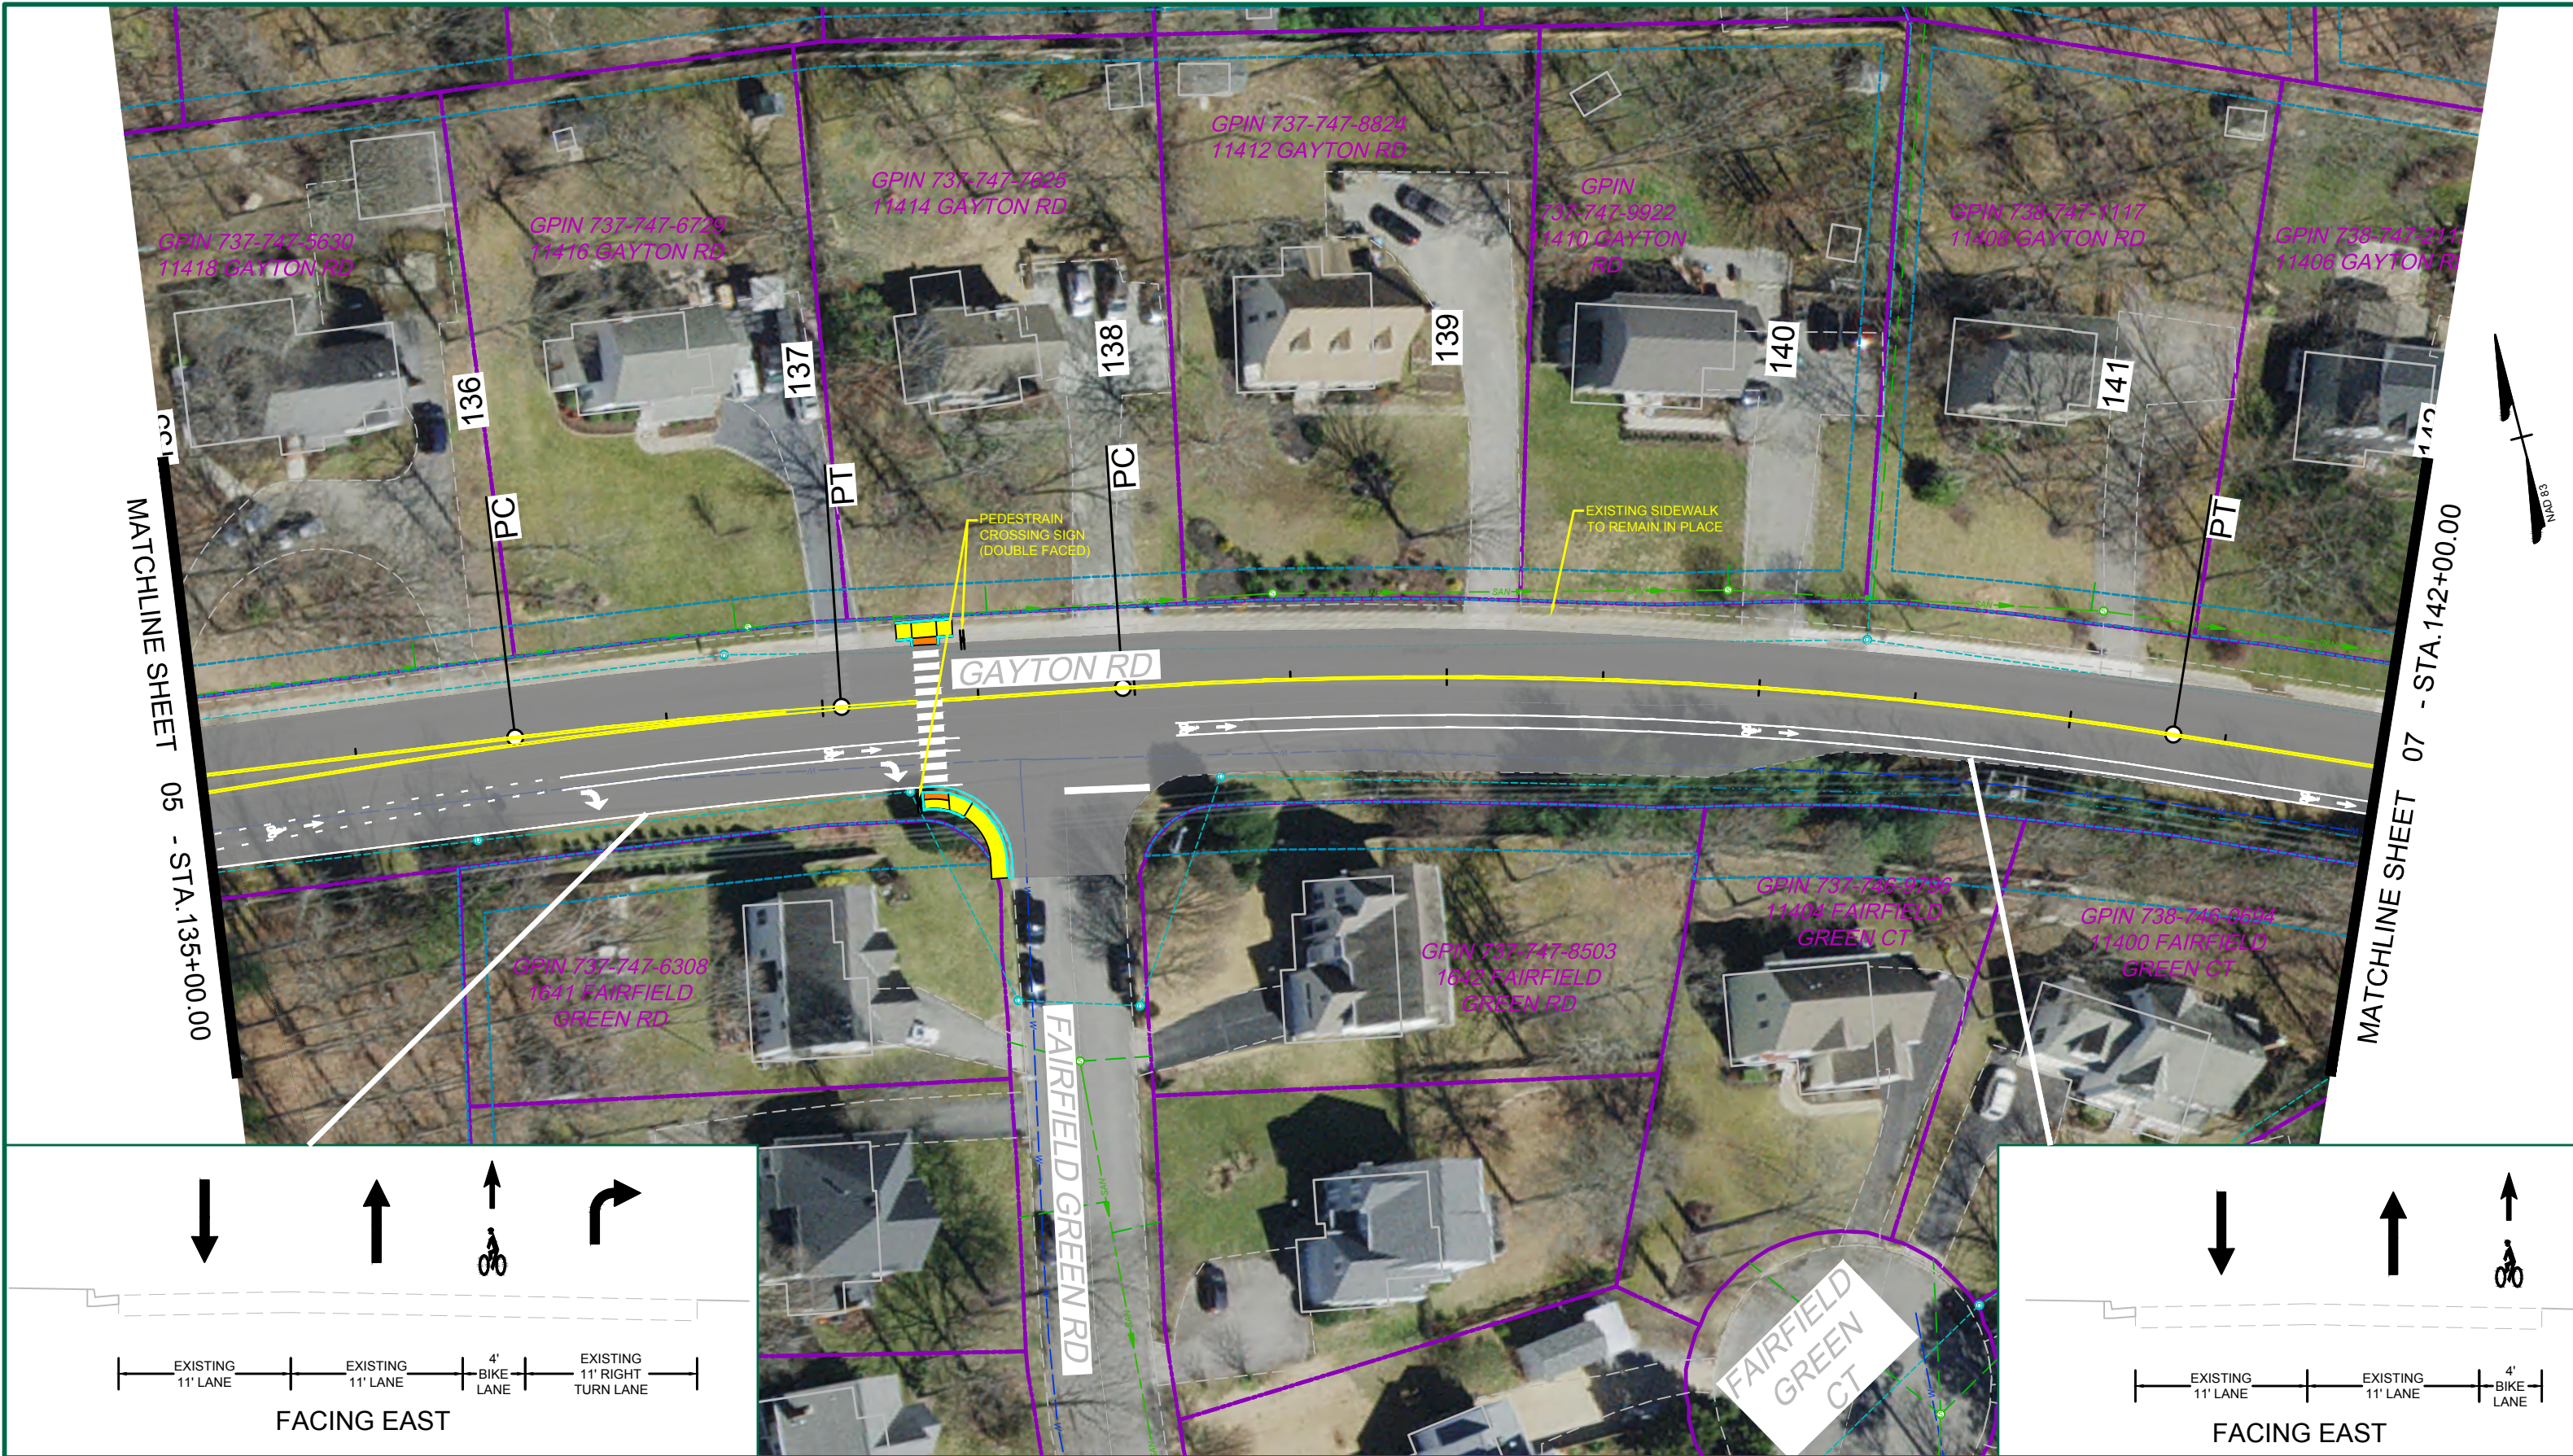





Gayton Road - STRIPING AND SIDEWALK PLAN

Conceptual Exhibit - March 12, 2025 Sheet - 06

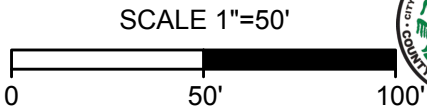


- LEGEND**

 - PROP. SIDEWALK
 - PROP. SIDEWALK DETECTABLE WARNING SURFACE
 - PROP. CG-9D APRON/RECONSTRUCTION
 - PROP. GREEN SPACE
 - PROP. MILL AND OVERLAY
- EX. RIGHT-OF-WAY
 - PROP. RIGHT-OF-WAY
 - PROP. CURB AND GUTTER
 - ROAD BASELINE
- PROP. FULL DEPTH PAVEMENT

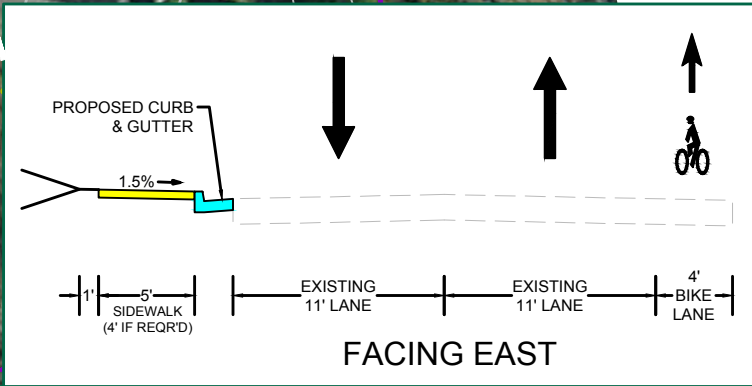
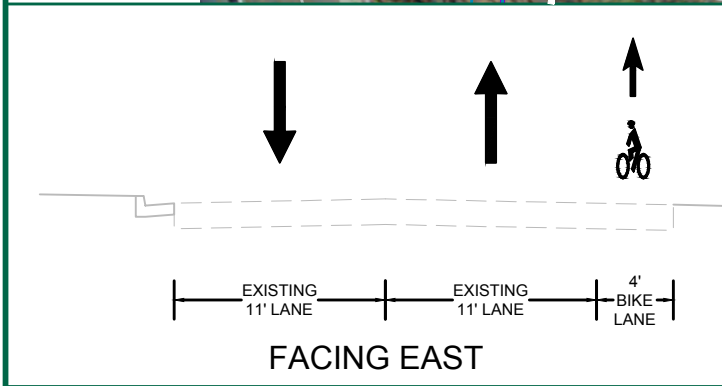
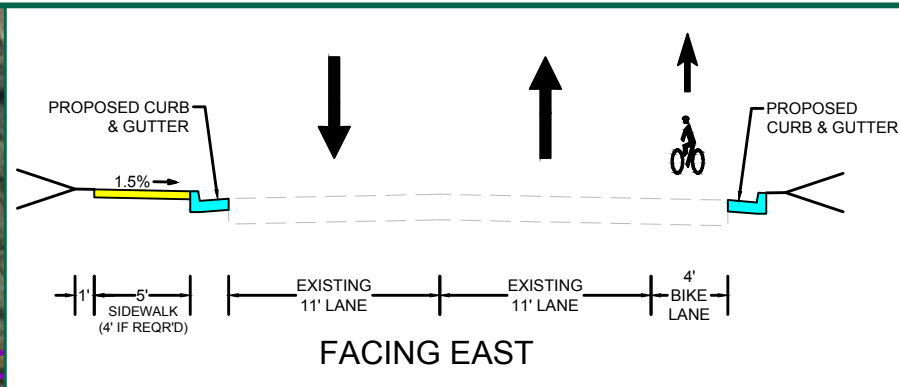
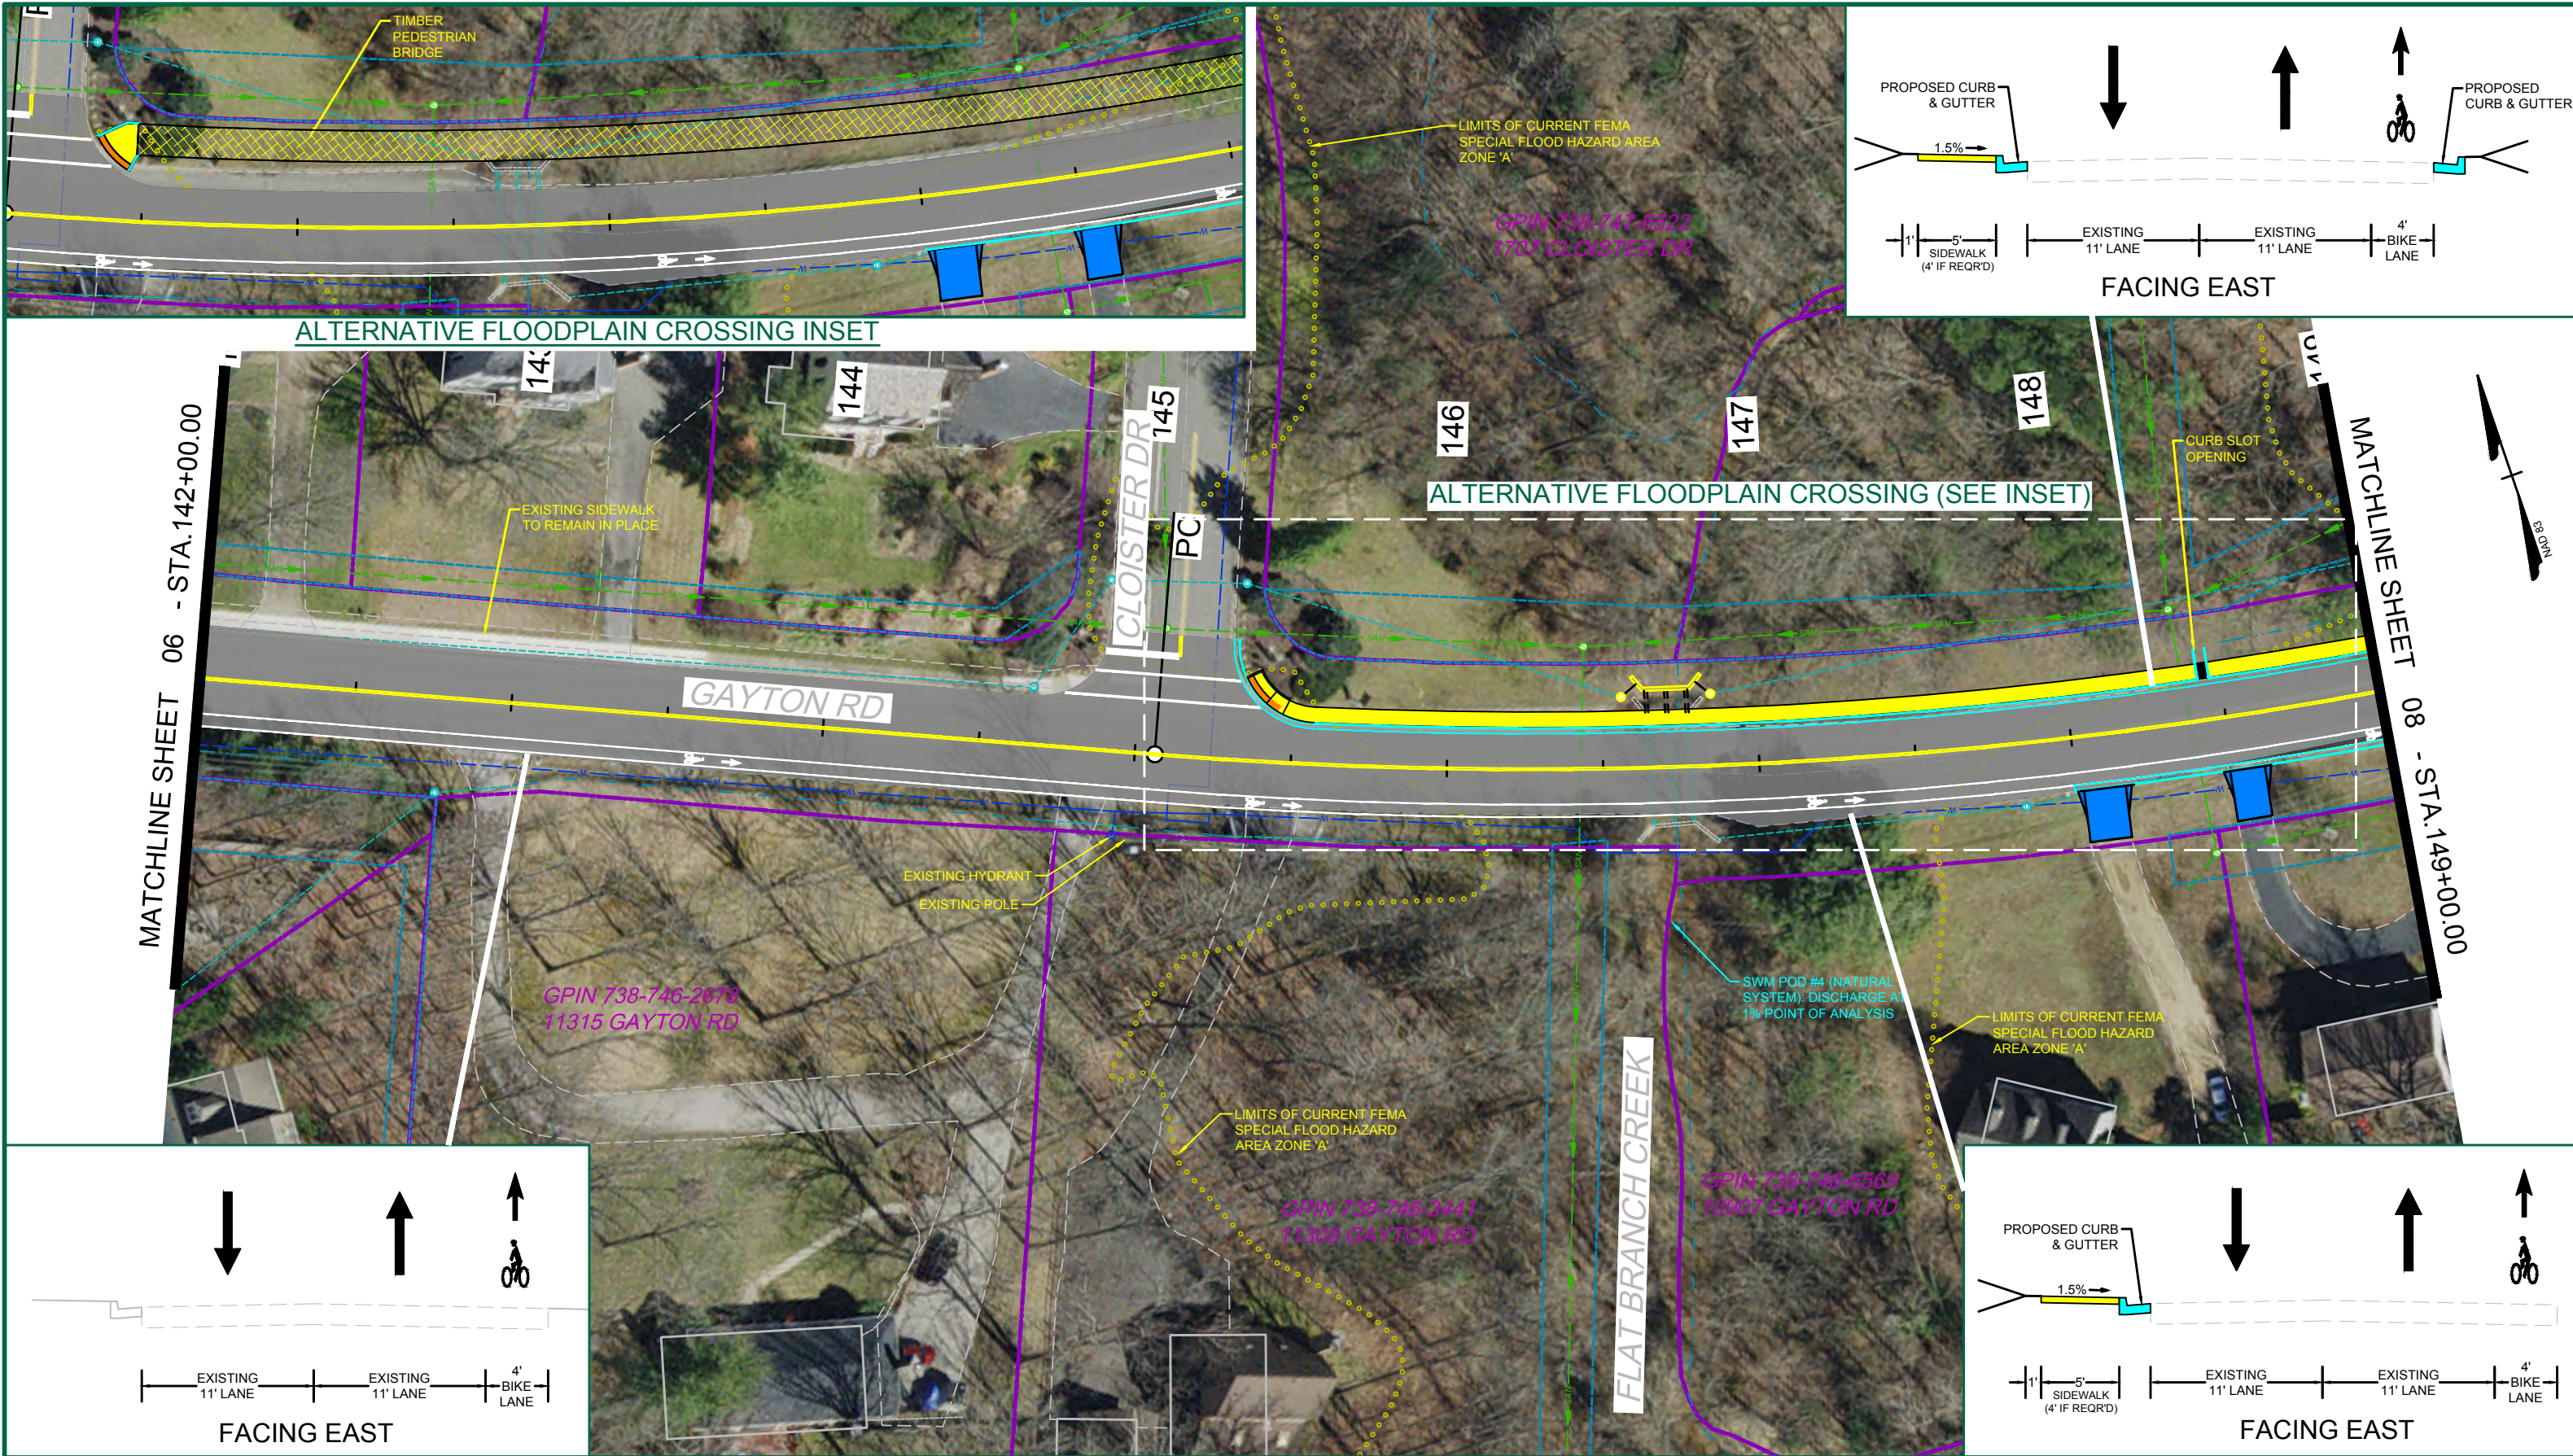


Gayton Road - STRIPING AND SIDEWALK PLAN

Conceptual Exhibit - March 12, 2025 Sheet - 07

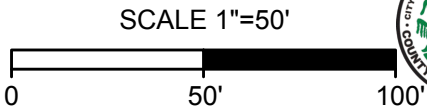

- | | | |
|--|---|---|
| <ul style="list-style-type: none">PROP. SIDEWALKPROP. SIDEWALK DETECTABLE WARNING SURFACEPROP. CG-9D APRON/RECONSTRUCTIONPROP. GREEN SPACEPROP. MILL AND OVERLAY | LEGEND <ul style="list-style-type: none">EX. RIGHT-OF-WAYPROP. RIGHT-OF-WAYPROP. CURB AND GUTTER ROAD BASELINE | <ul style="list-style-type: none">PROP. FULL DEPTH PAVEMENT |
|--|---|---|

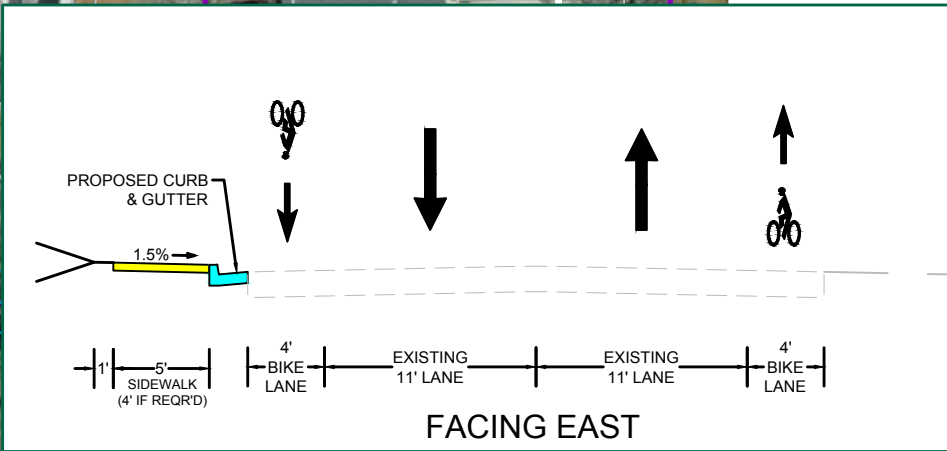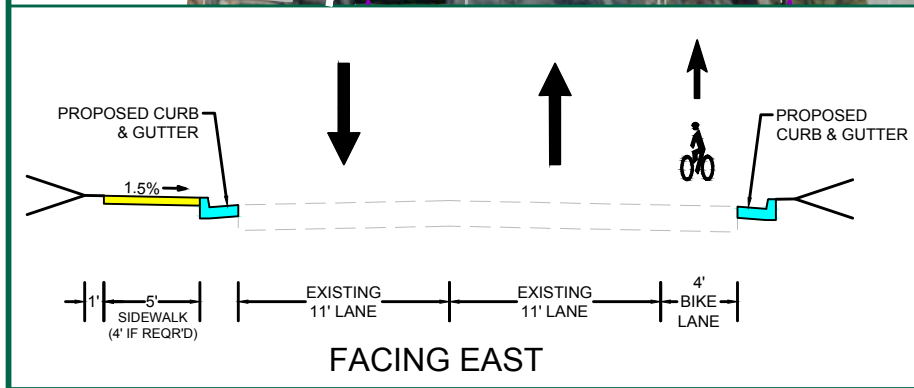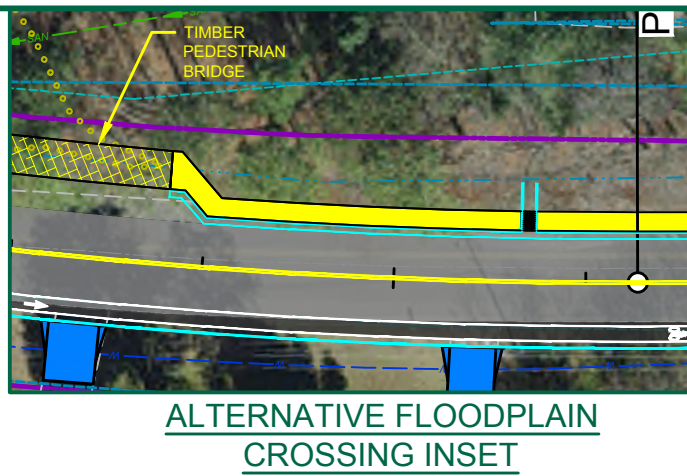
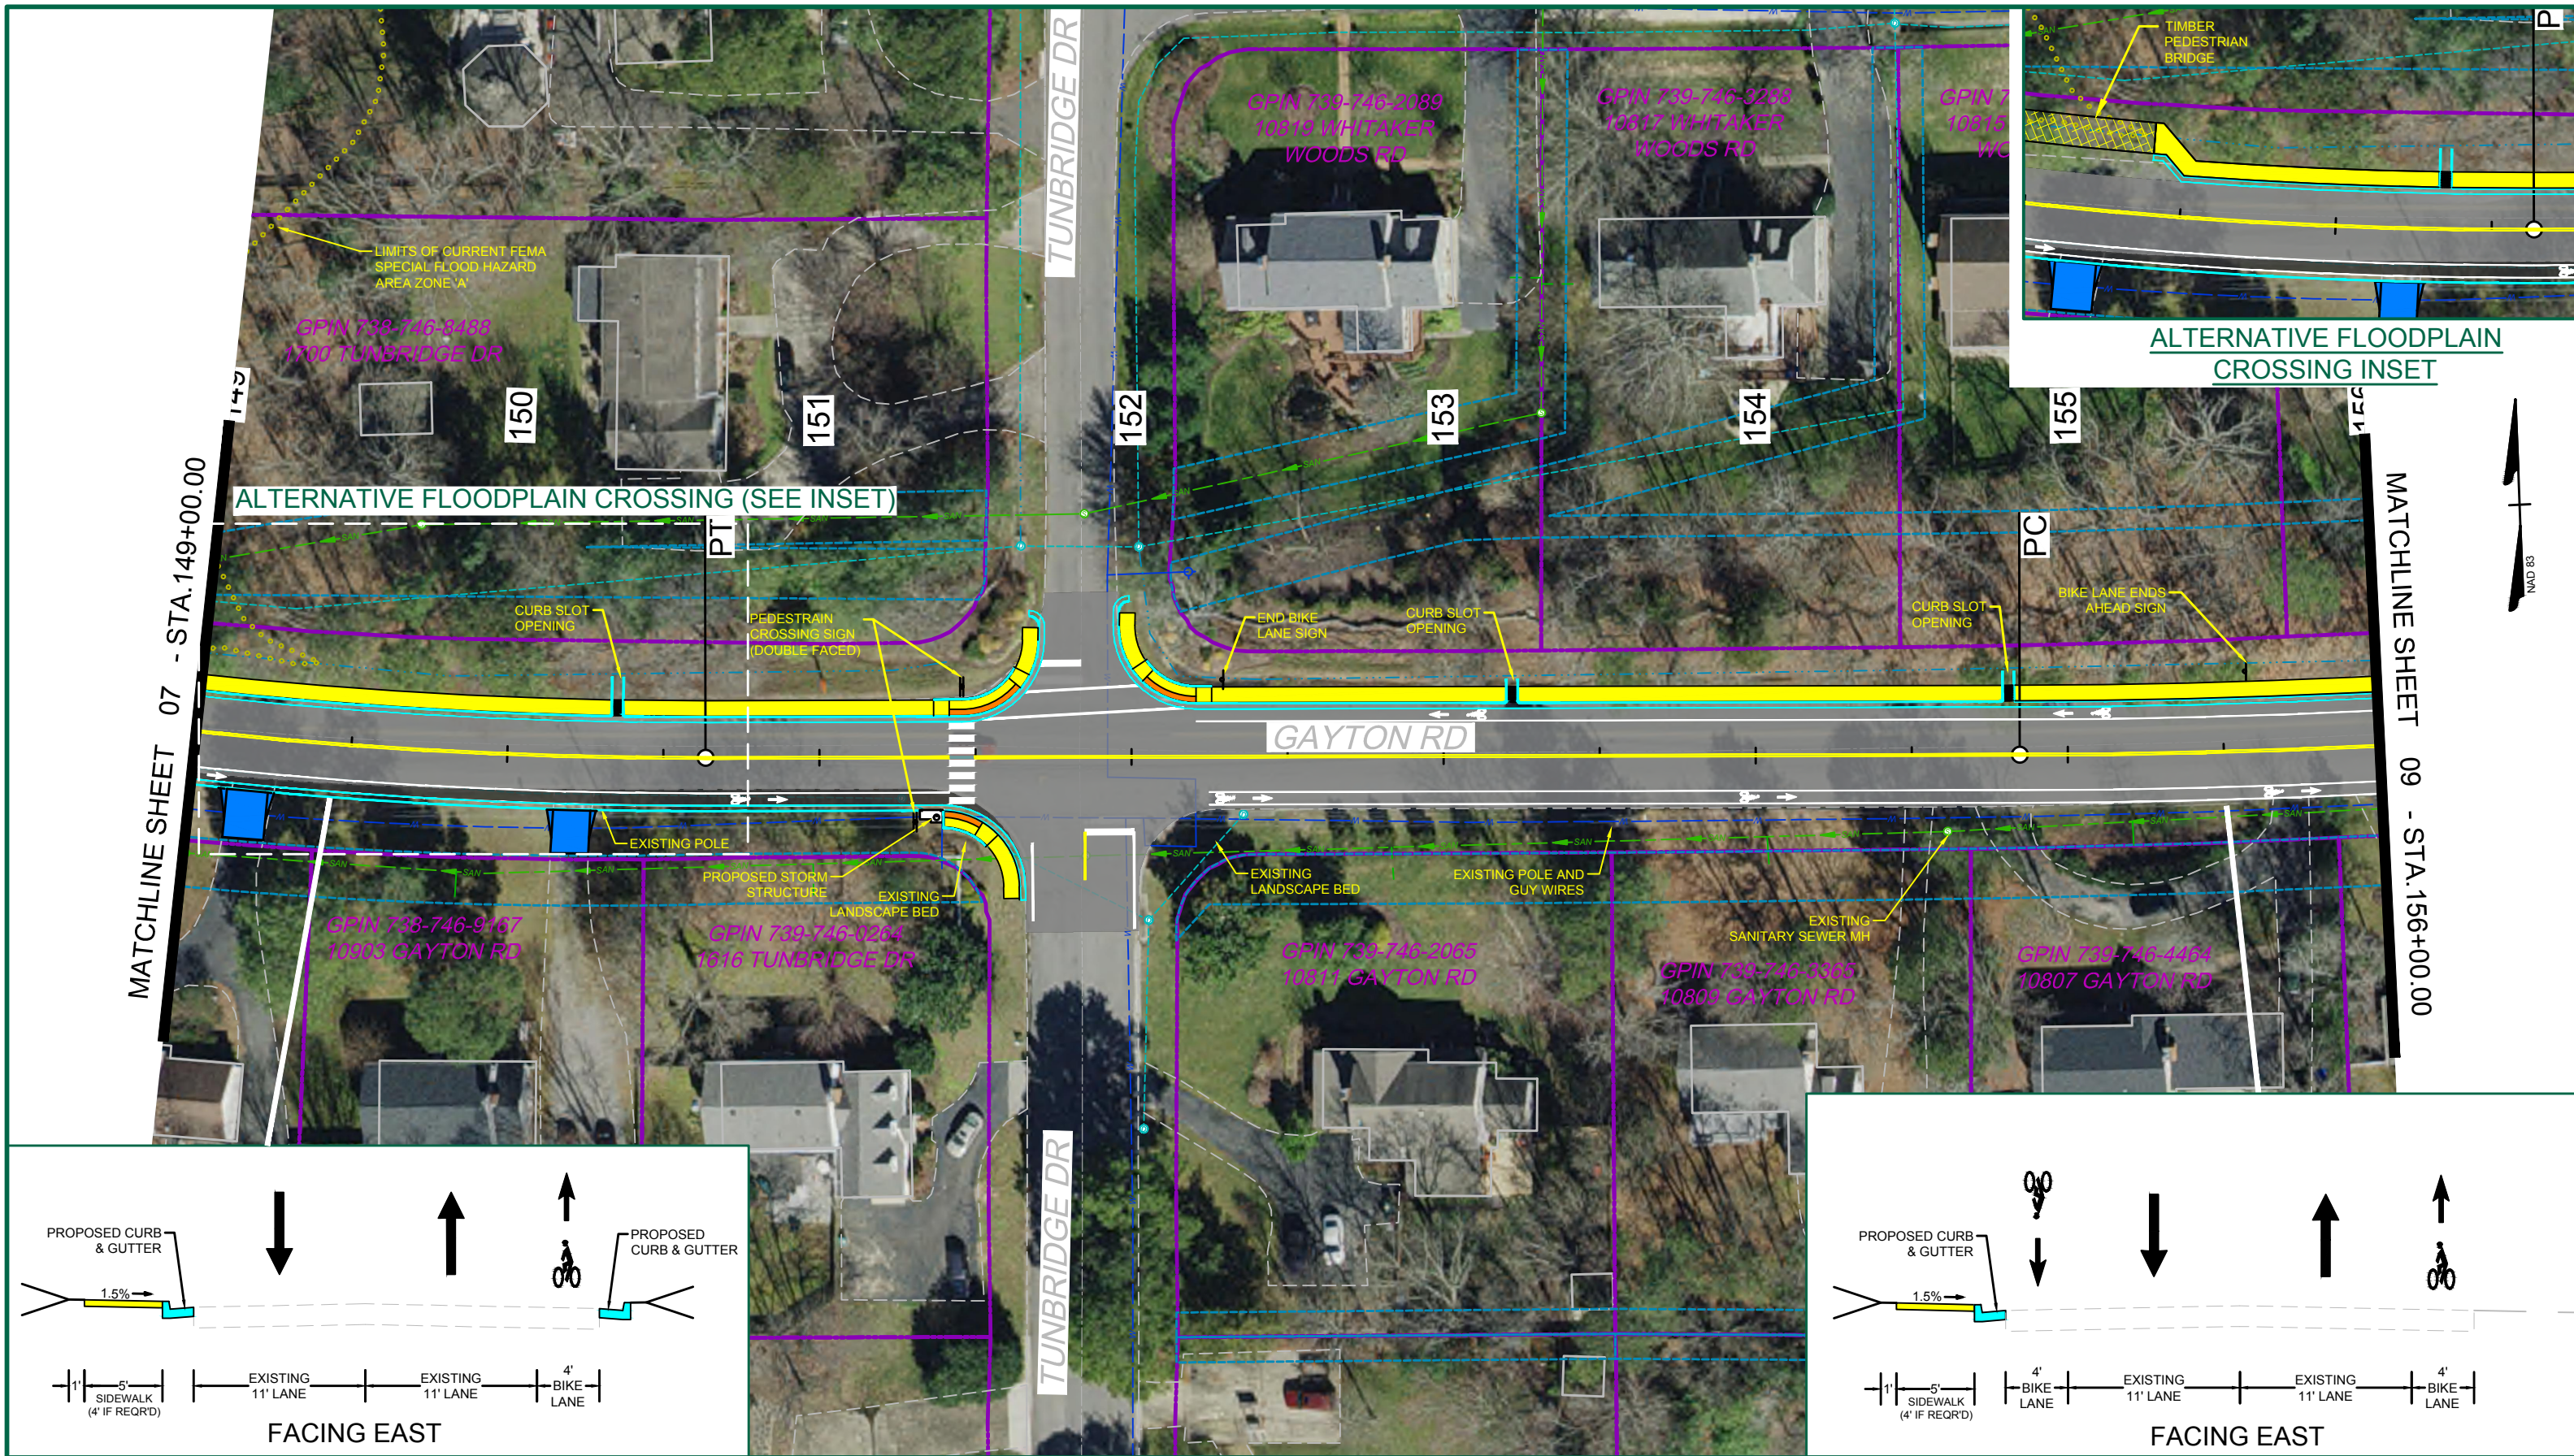


Gayton Road - STRIPING AND SIDEWALK PLAN

Conceptual Exhibit - March 12, 2025 Sheet - 08

SCALE 1"=50'


PROP. SIDEWALK	PROP. SIDEWALK DETECTABLE WARNING SURFACE	PROP. CG-9D APRON/RECONSTRUCTION	PROP. GREEN SPACE	PROP. MILL AND OVERLAY
LEGEND				
EX. RIGHT-OF-WAY				
PROP. RIGHT-OF-WAY				
PROP. CURB AND GUTTER ROAD BASELINE				
PROP. FULL DEPTH PAVEMENT				

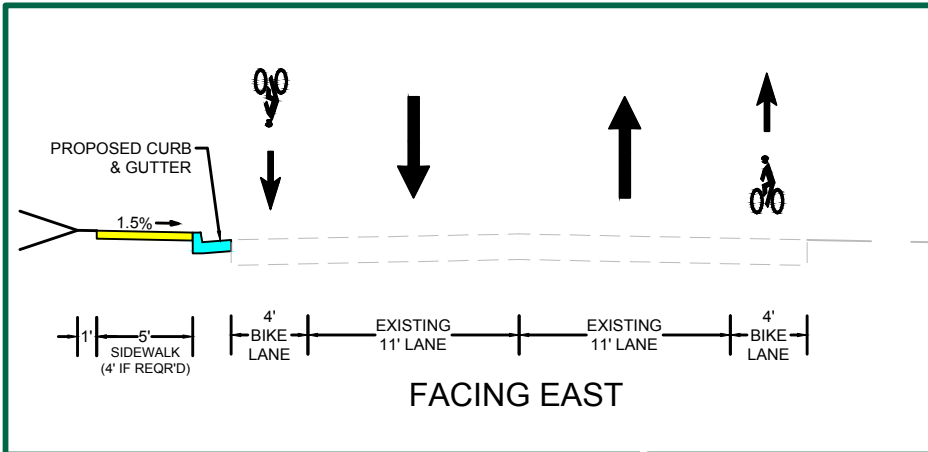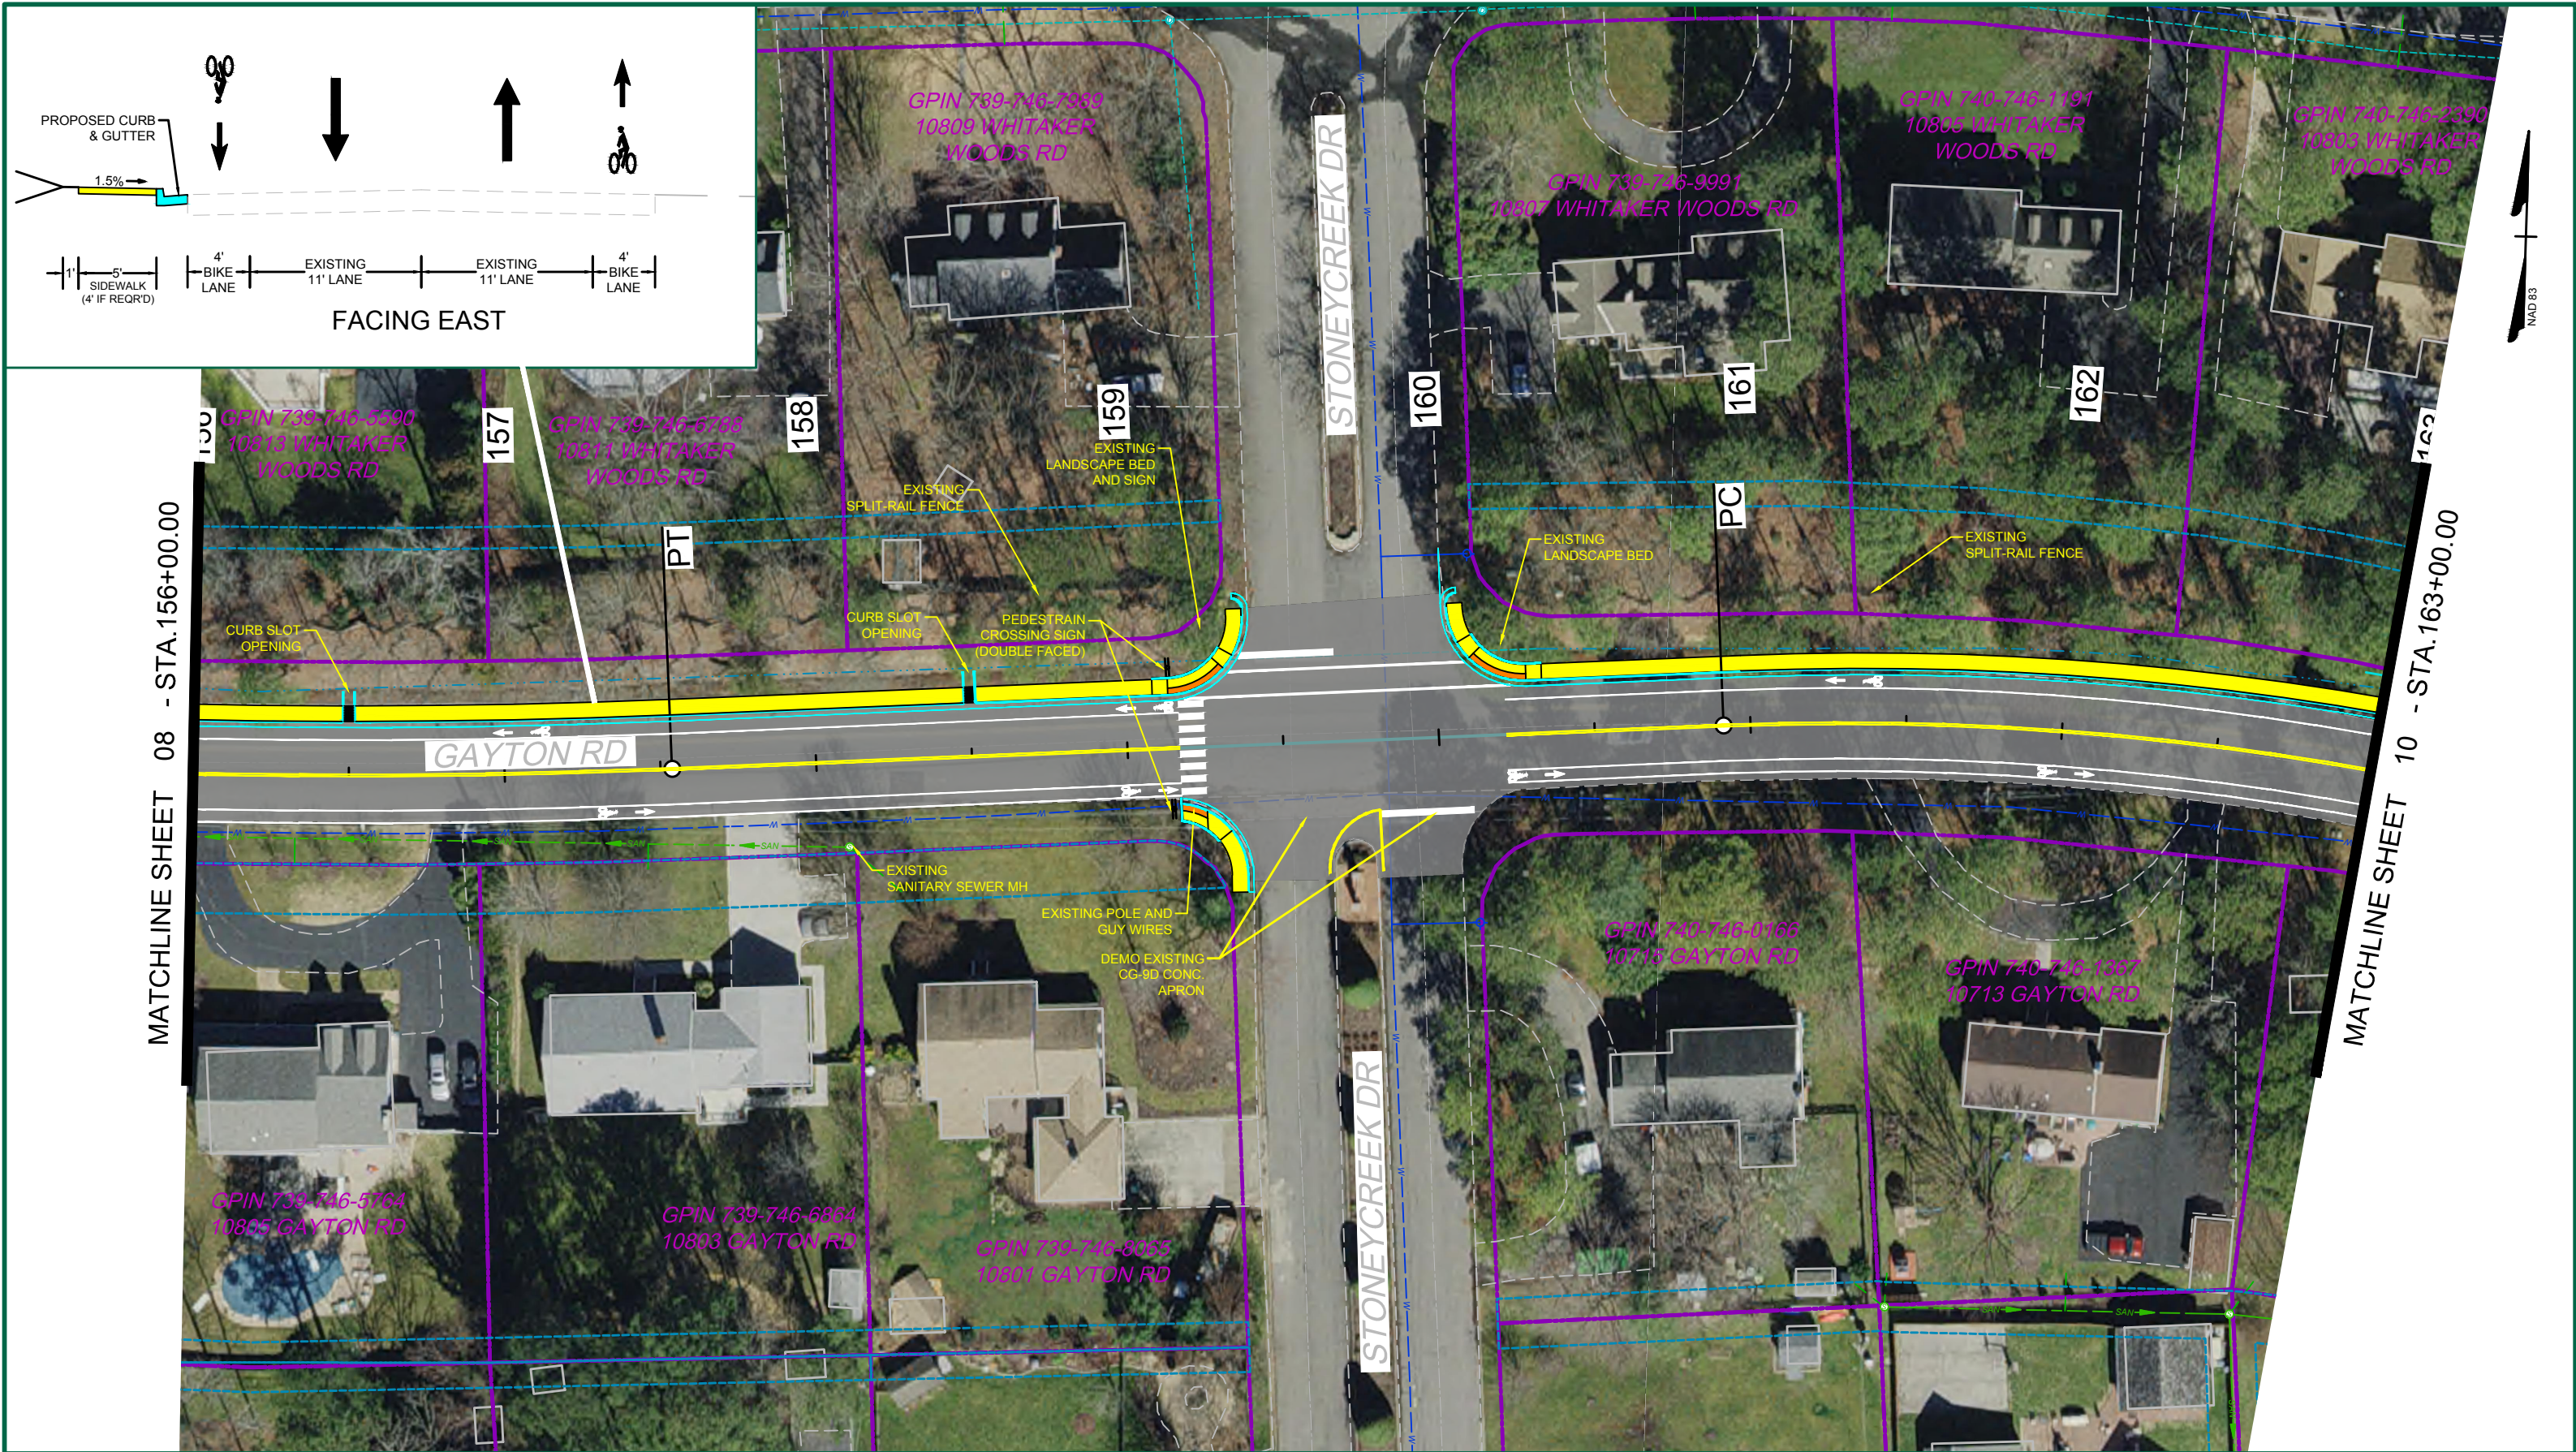


Gayton Road - STRIPING AND SIDEWALK PLAN

Conceptual Exhibit - March 12, 2025 Sheet - 09

SCALE 1"=50'

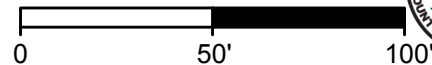


	PROP. SIDEWALK		PROP. FULL DEPTH PAVEMENT
	PROP. SIDEWALK DETECTABLE WARNING SURFACE		EX. RIGHT-OF-WAY
	PROP. CG-9D APRON/RECONSTRUCTION		PROP. RIGHT-OF-WAY
	PROP. GREEN SPACE		PROP. CURB AND GUTTER
	PROP. MILL AND OVERLAY		ROAD BASELINE


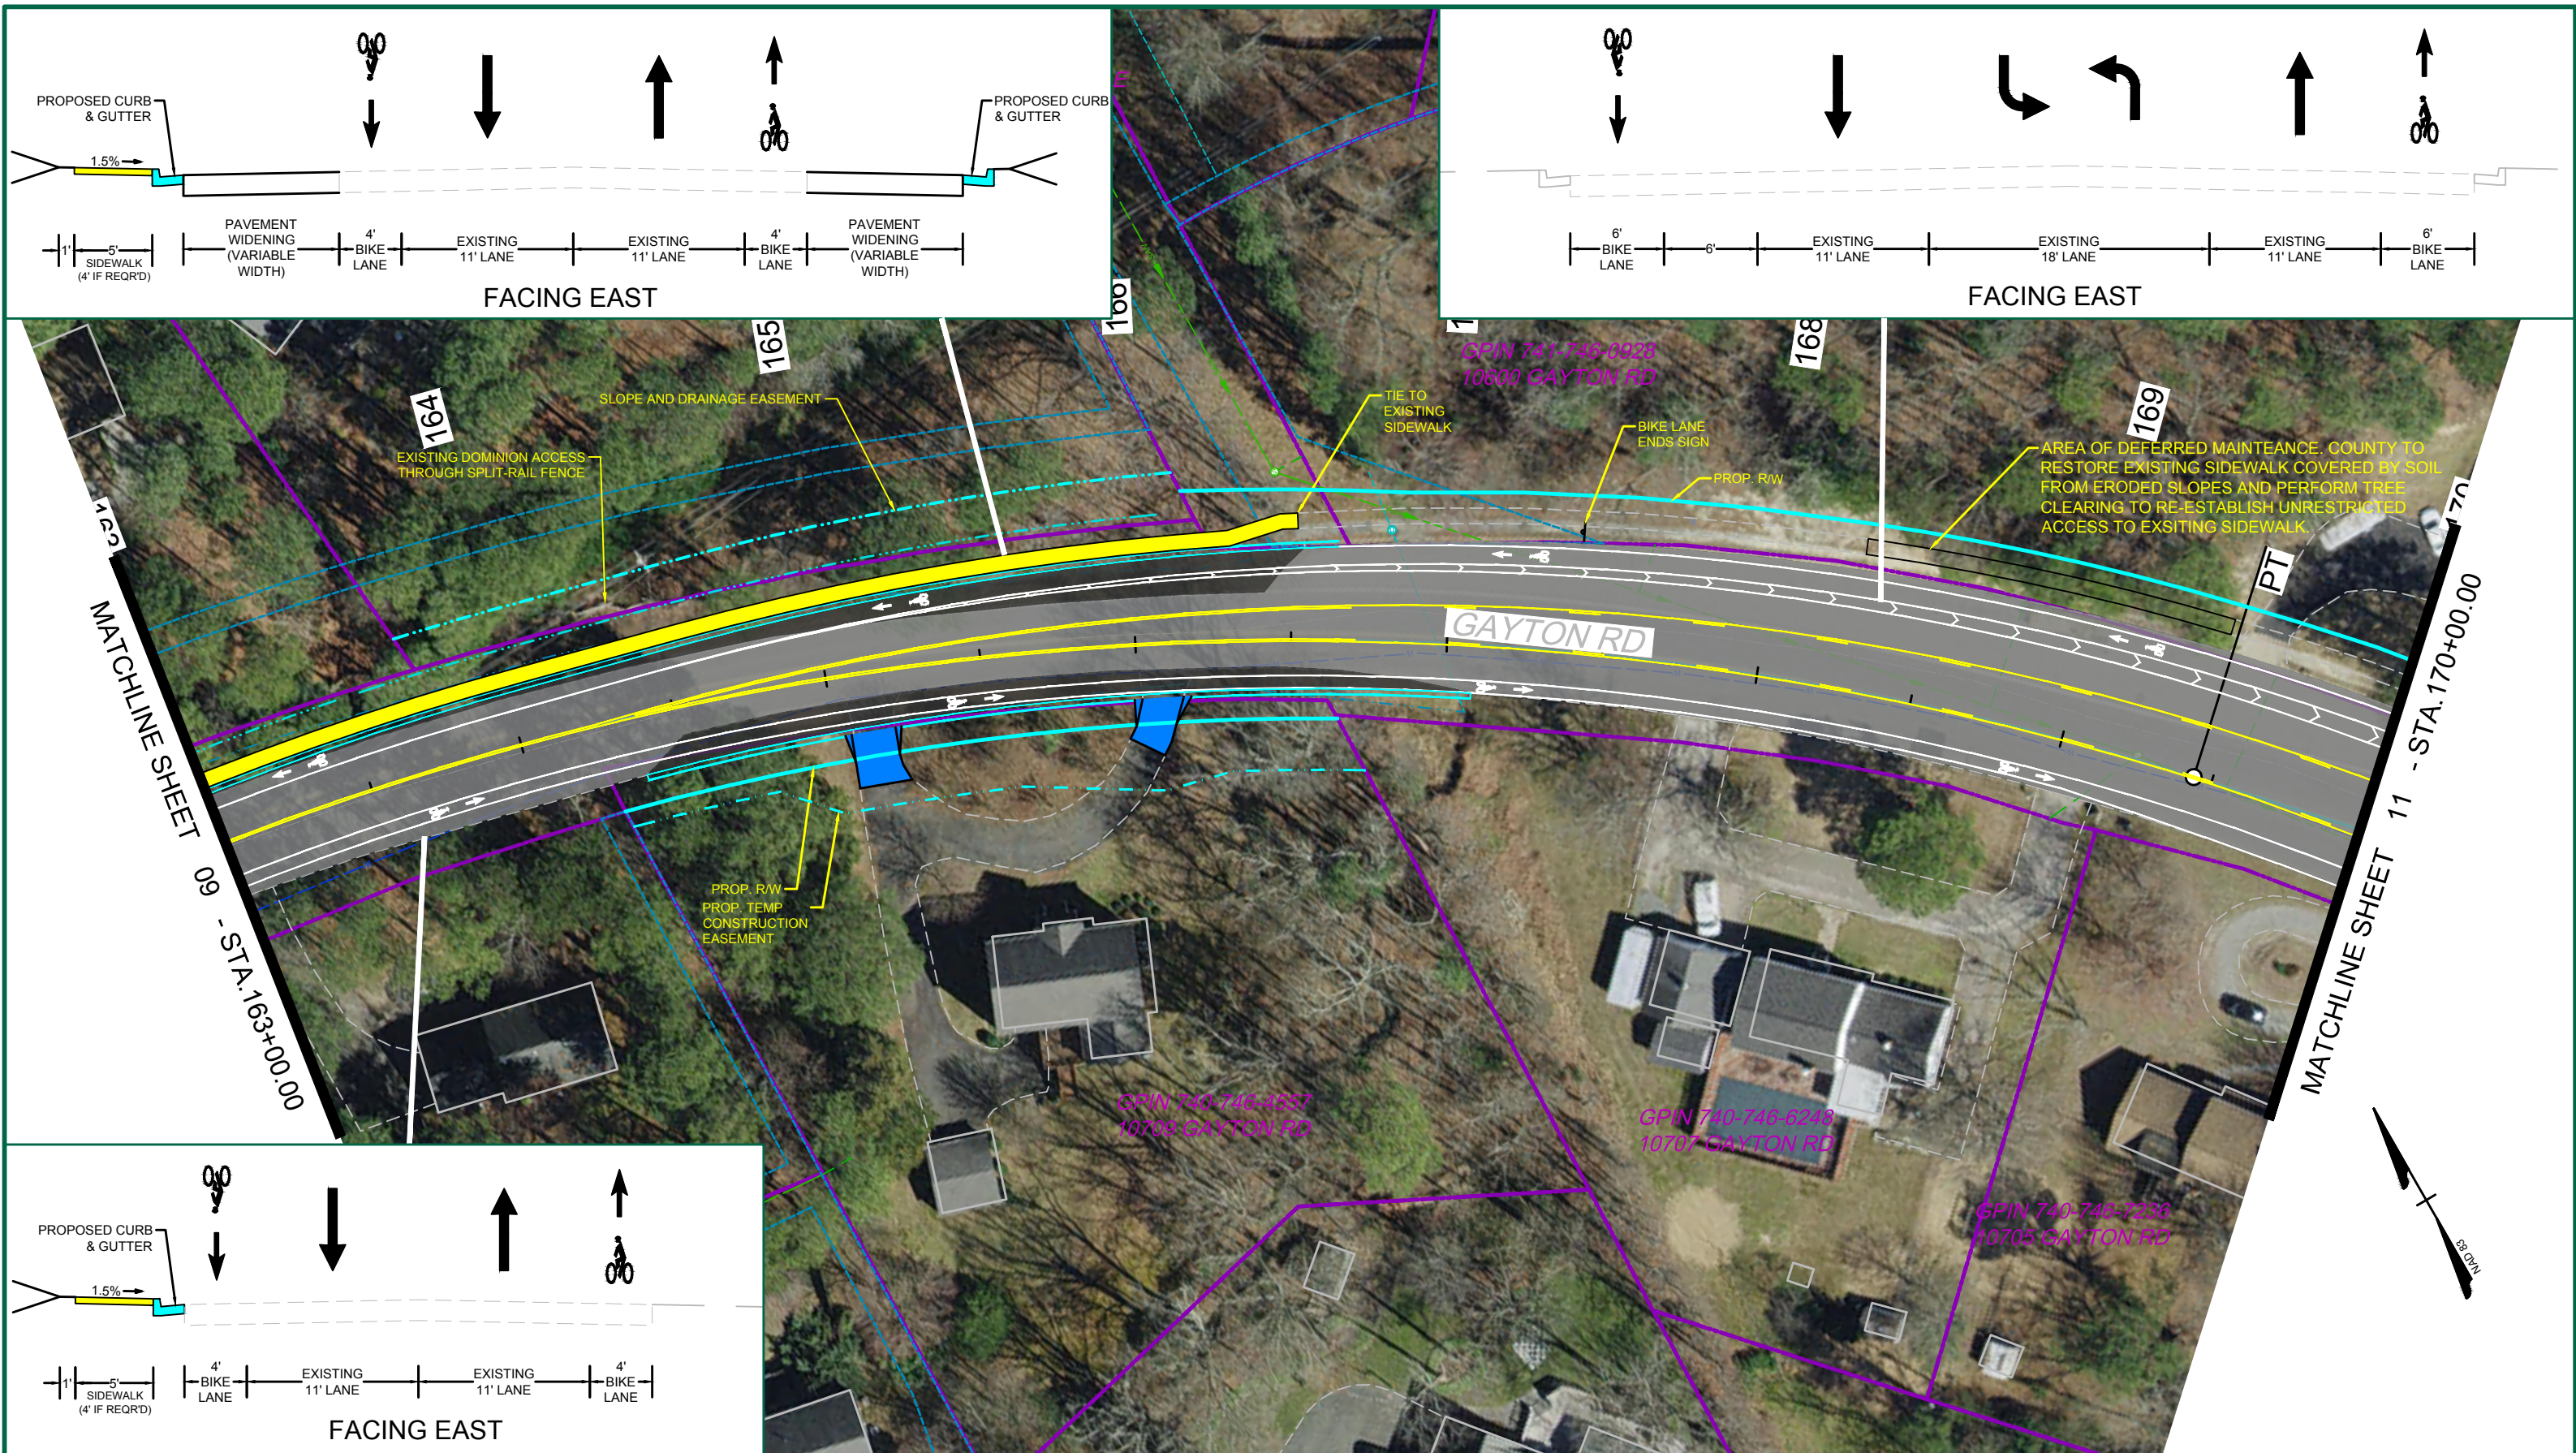


Gayton Road - STRIPING AND SIDEWALK PLAN

Conceptual Exhibit - March 12, 2025 Sheet - 10


SCALE 1"=50'

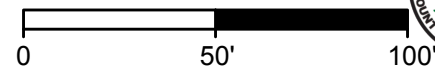

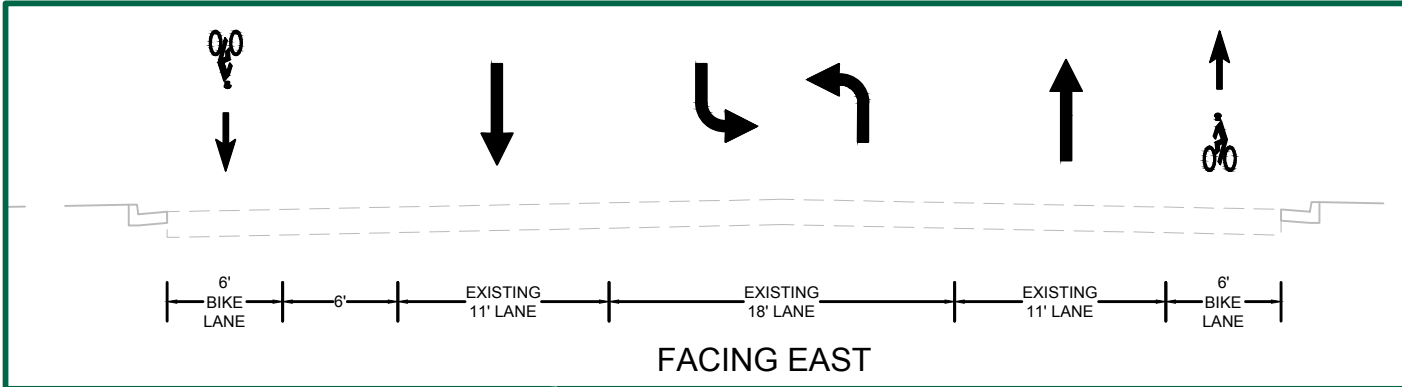
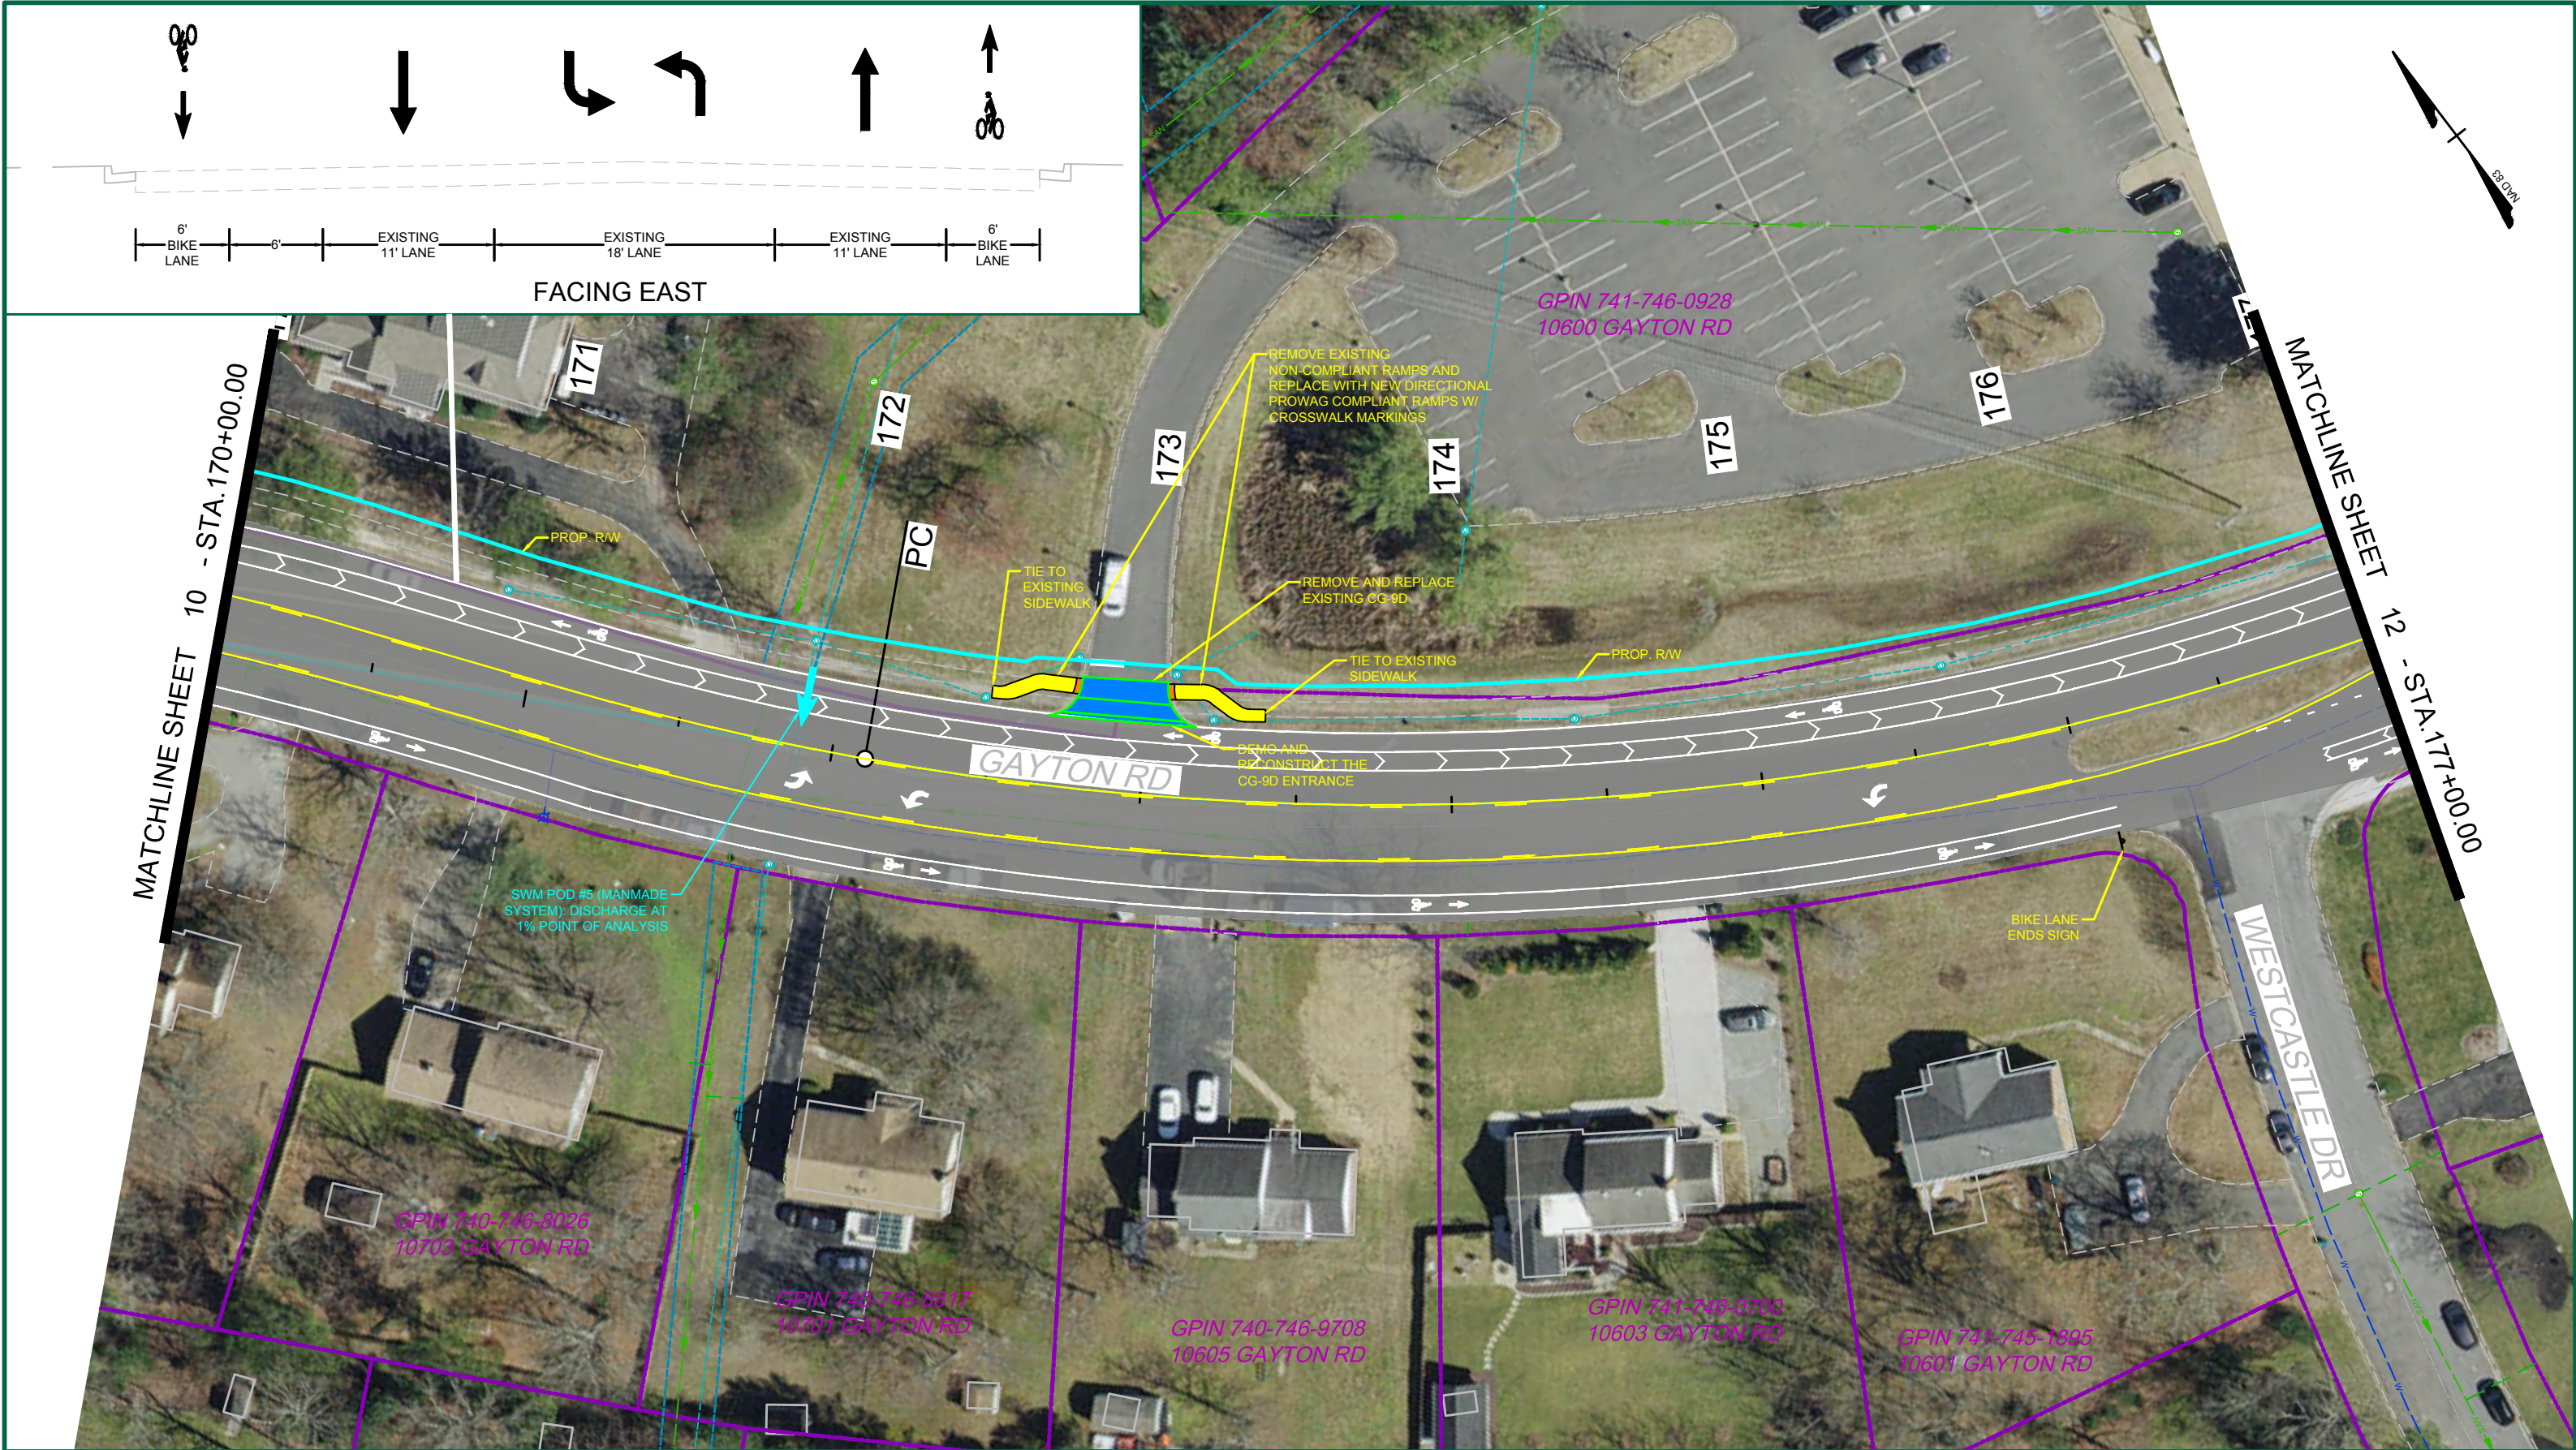


Gayton Road - STRIPING AND SIDEWALK PLAN

Conceptual Exhibit - March 12, 2025 Sheet - 11

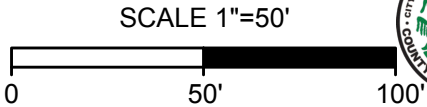


	PROP. SIDEWALK	LEGEND		PROP. FULL DEPTH PAVEMENT
	PROP. SIDEWALK DETECTABLE WARNING SURFACE			EX. RIGHT-OF-WAY
	PROP. CG-9D APRON/RECONSTRUCTION			PROP. RIGHT-OF-WAY
	PROP. GREEN SPACE			PROP. CURB AND GUTTER
	PROP. MILL AND OVERLAY			ROAD BASELINE

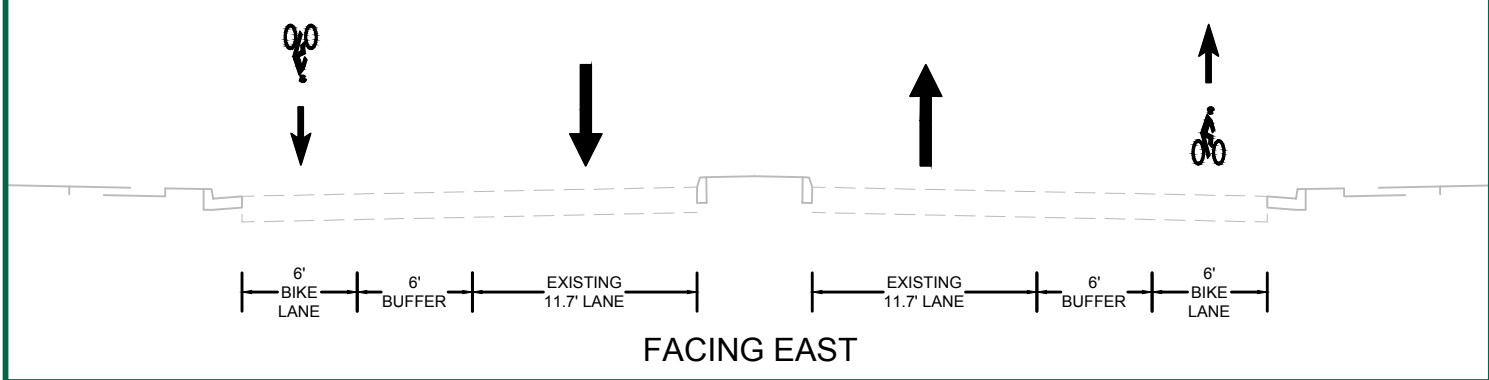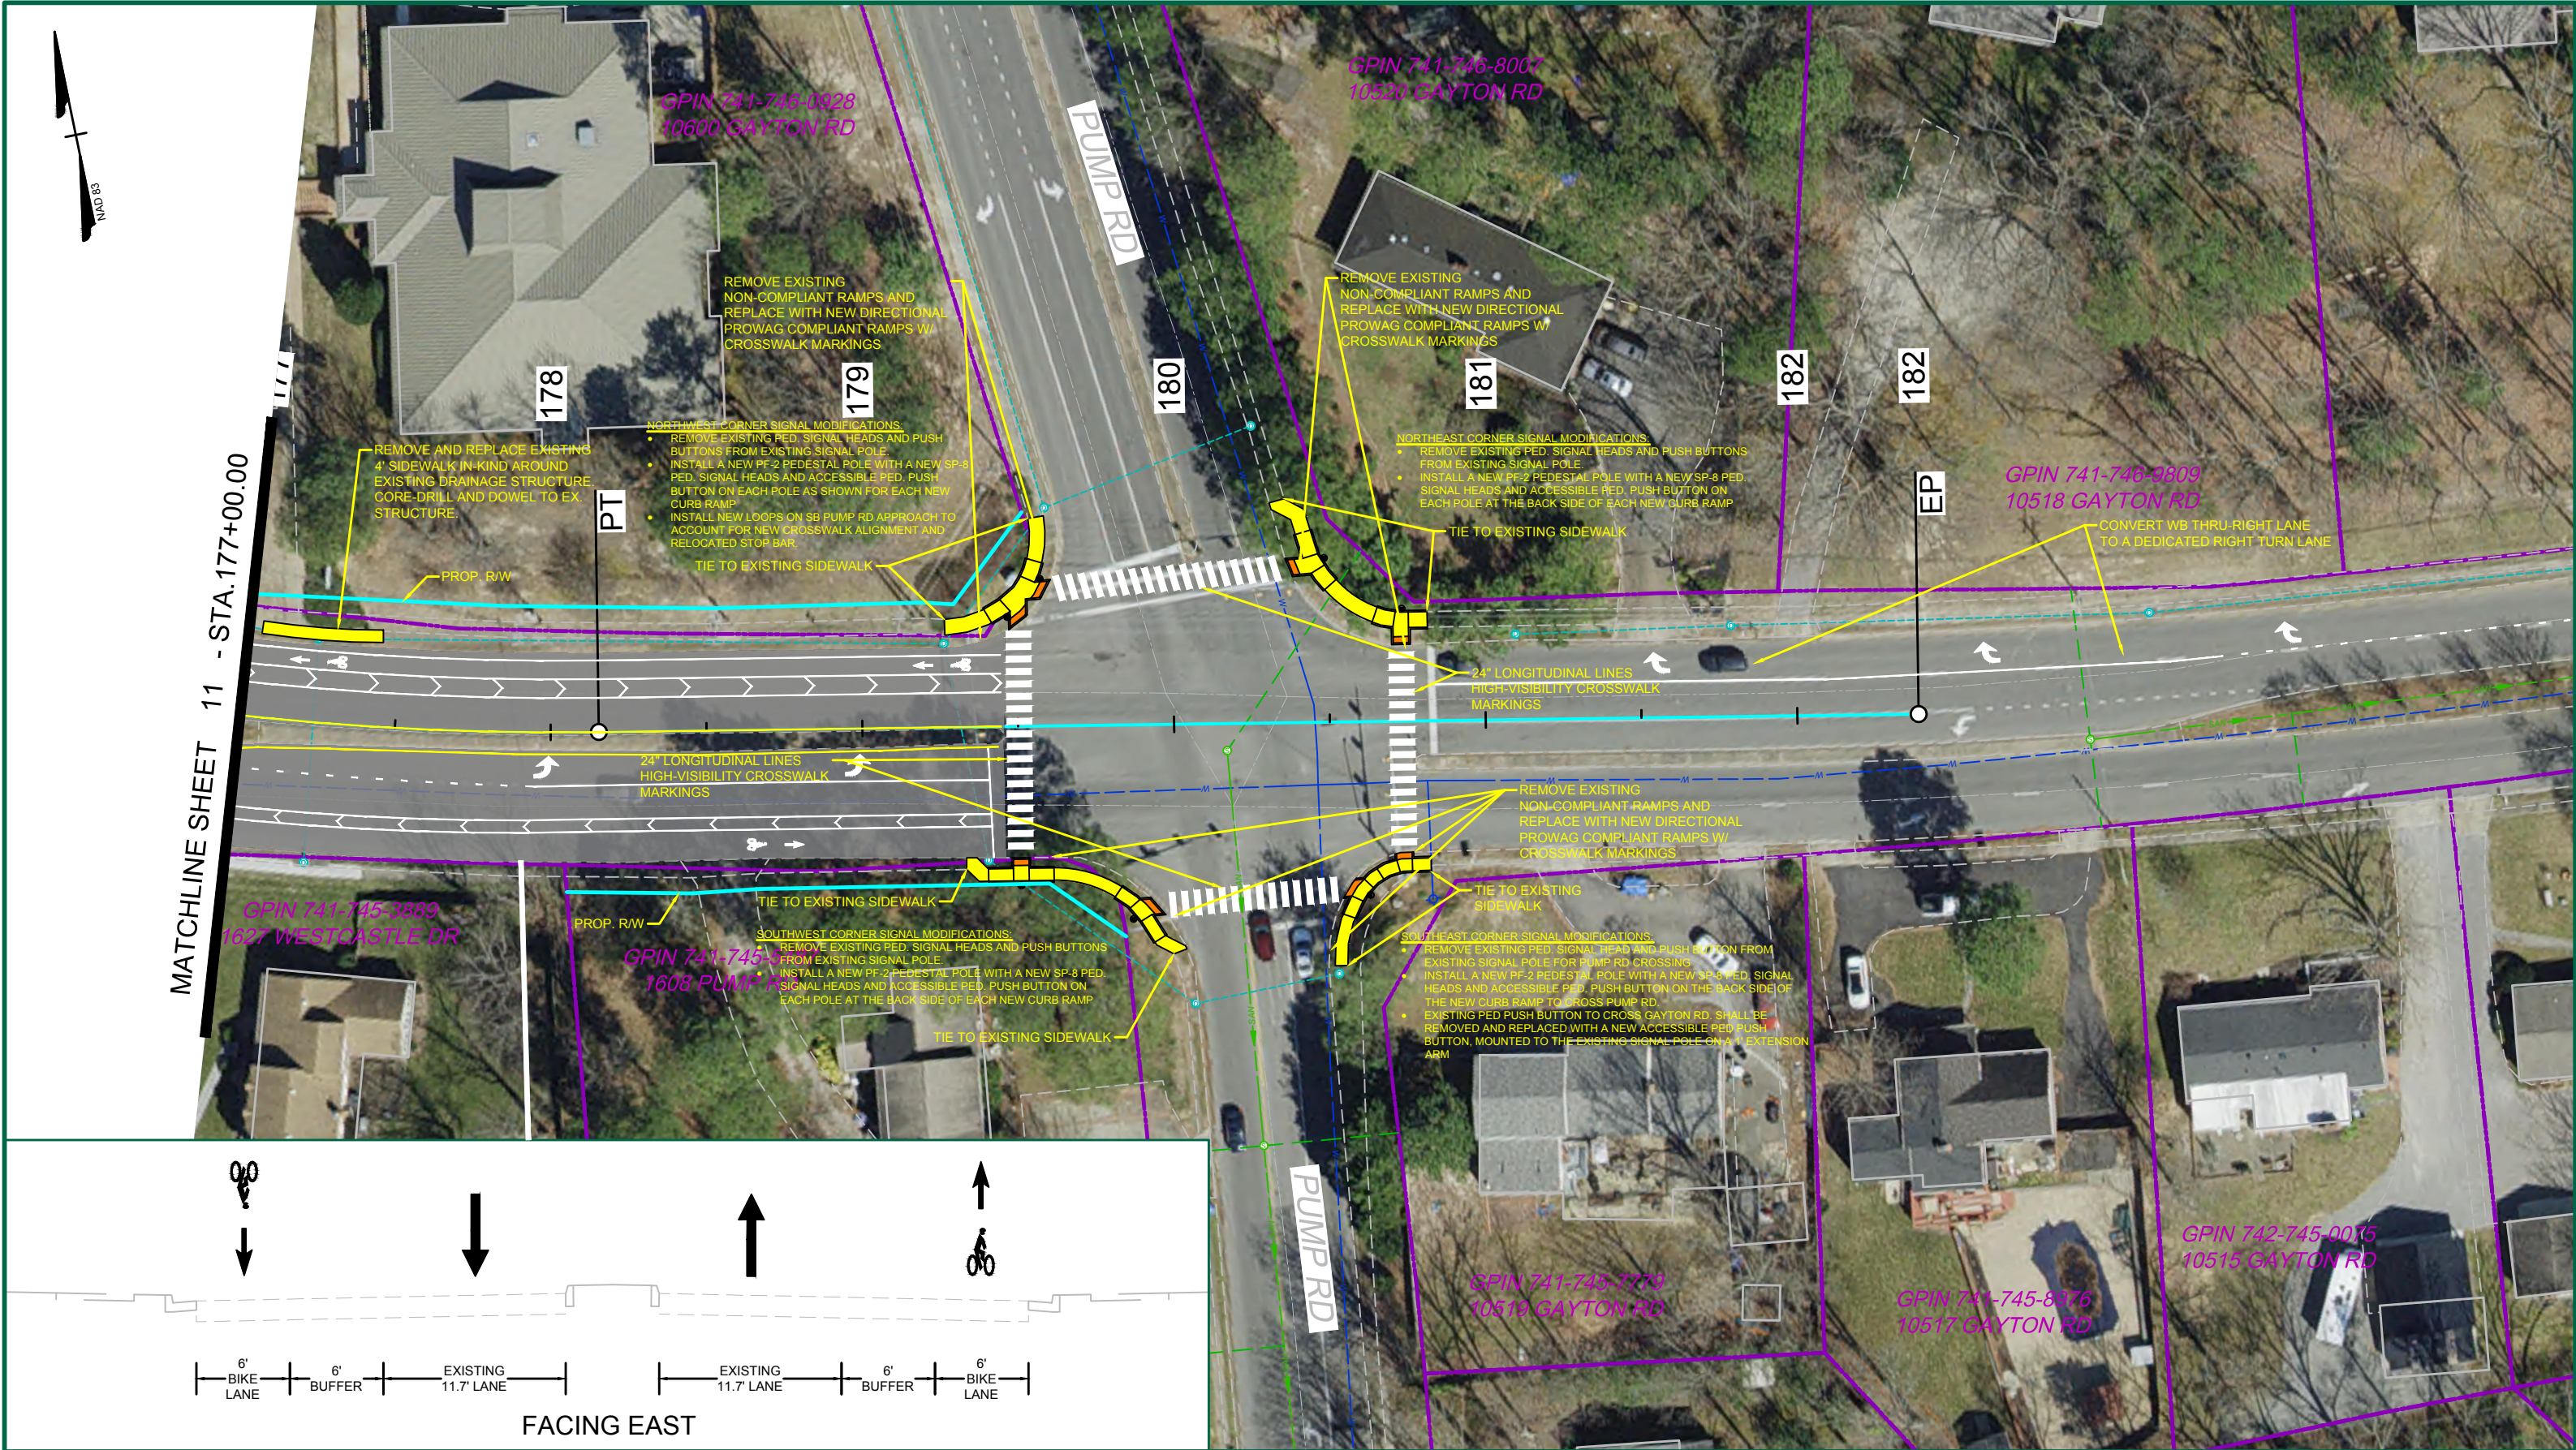

Gayton Road - STRIPING AND SIDEWALK PLAN

Conceptual Exhibit - March 12, 2025 Sheet - 12

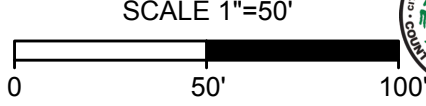

LEGEND	
	PROP. SIDEWALK
	PROP. SIDEWALK DETECTABLE WARNING SURFACE
	PROP. CG-9D APRON/RECONSTRUCTION
	PROP. GREEN SPACE
	PROP. MILL AND OVERLAY
	EX. RIGHT-OF-WAY
	PROP. RIGHT-OF-WAY
	PROP. CURB AND GUTTER ROAD BASELINE
	PROP. FULL DEPTH PAVEMENT