


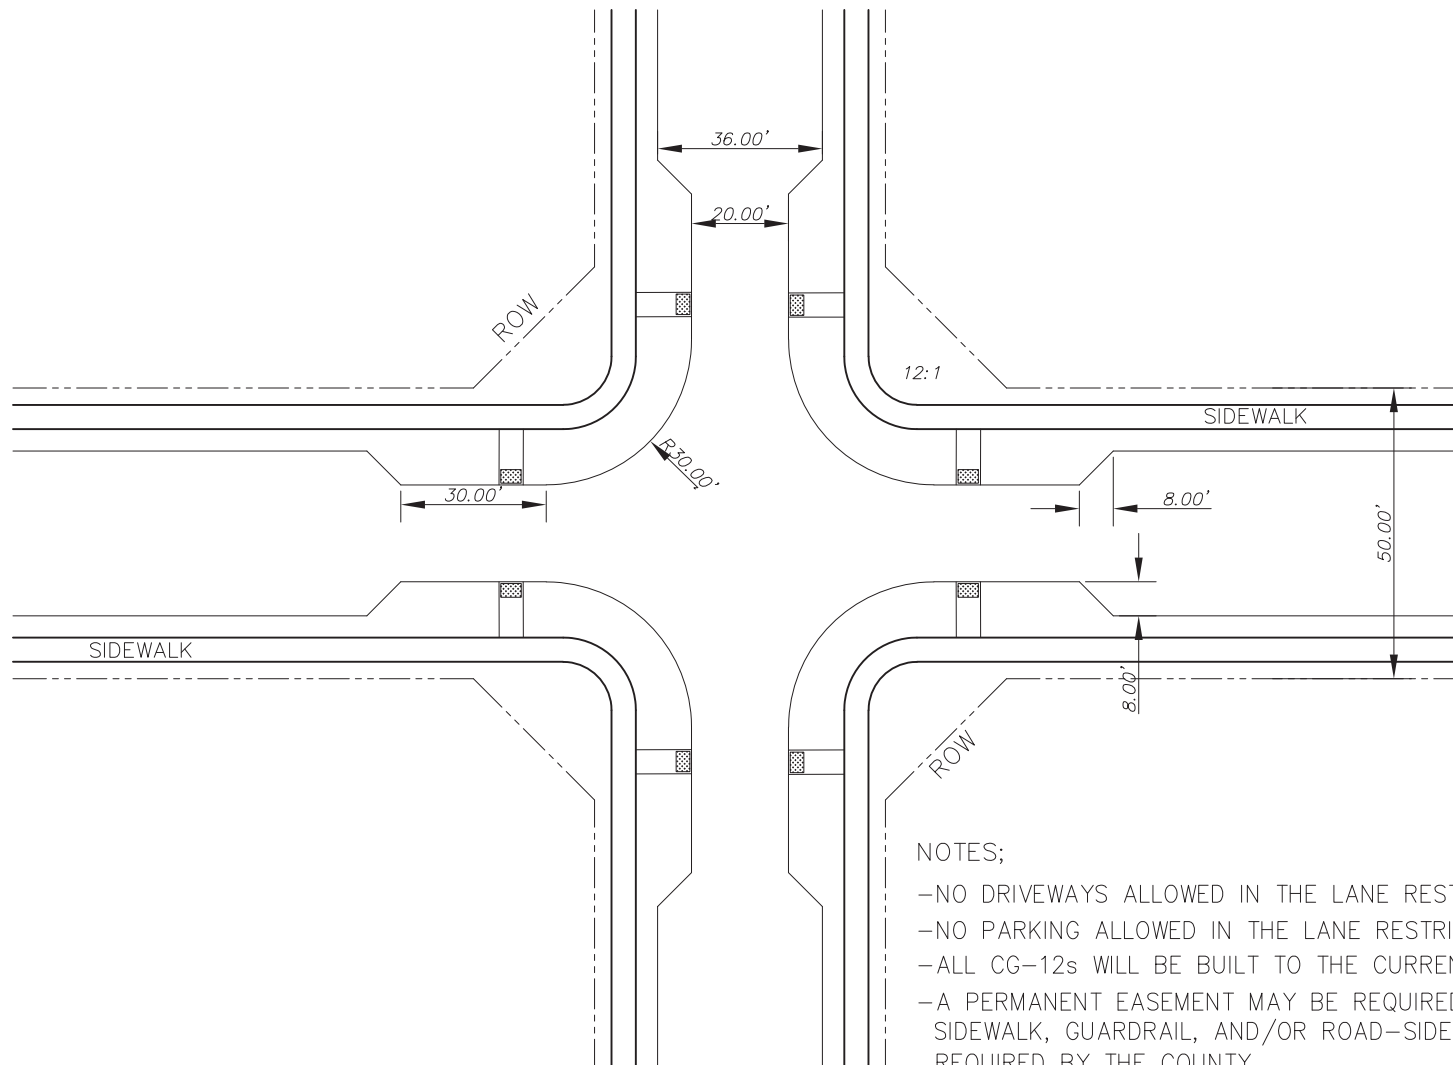

NOTES;

- NO DRIVEWAYS ALLOWED IN THE LANE RESTRICTION LOCATIONS
- NO PARKING ALLOWED IN THE LANE RESTRICTION LOCATIONS
- ALL CG-12s WILL BE BUILT TO THE CURRENT VDOT STANDARDS
- A PERMANENT EASEMENT MAY BE REQUIRED TO ACCOMMODATE SIDEWALK, GUARDRAIL, AND/OR ROAD-SIDE DITCH, WHERE REQUIRED BY THE COUNTY



SUBDIVISION INTERSECTION DESIGN CLASS I-IV INTERSECTING WITH CLASS I-IV

County of Henrico
Department of Public Works

REV/SEPTEMBER 10, 2021

SEPTEMBER 1, 2021

B-4.DWG