


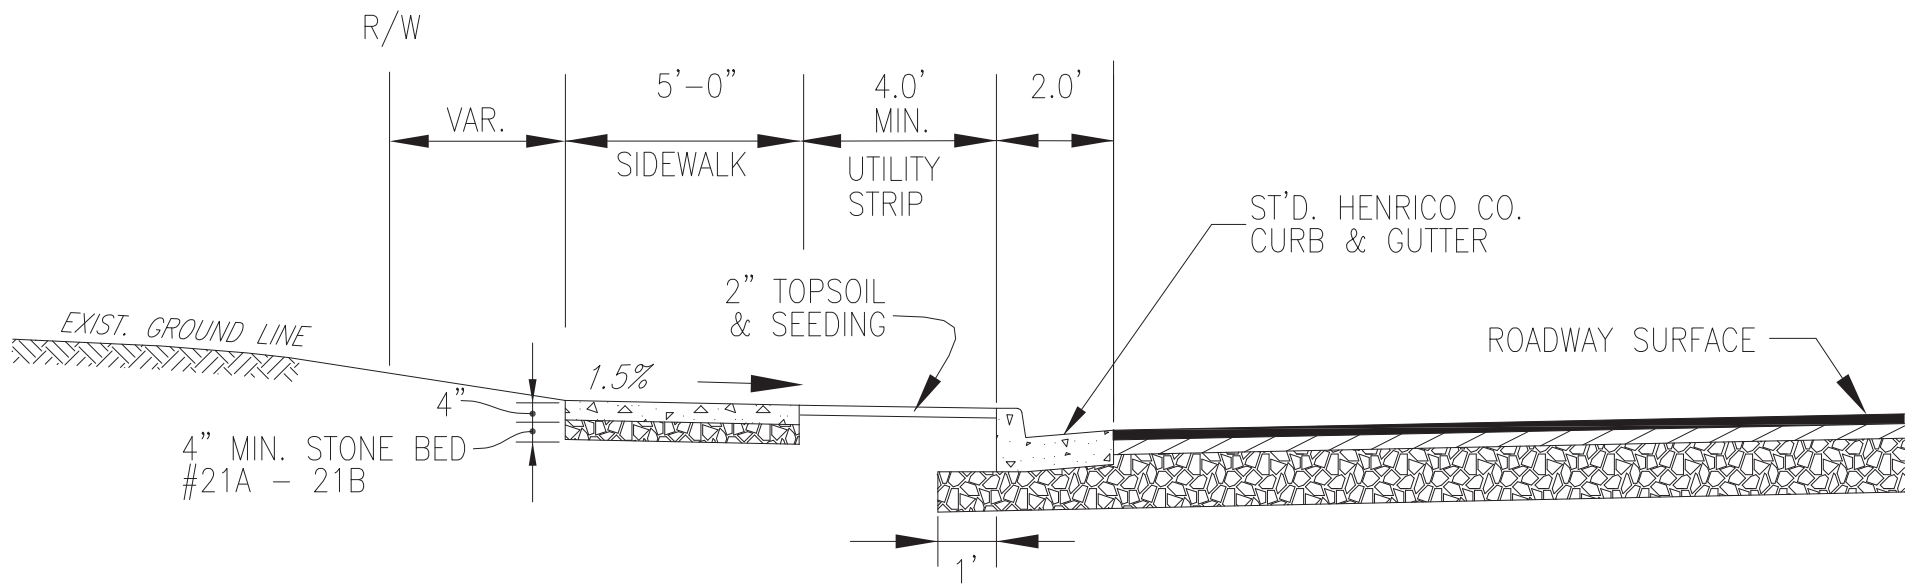

NOTES:

DEPTH OF CONCRETE SIDEWALK SHALL BE 7" AT ALL LOCATIONS SUSCEPTIBLE TO VEHICULAR TRAFFIC.

CONCRETE SHALL BE CLASS A-3.

SEE VDOT ST'D CG-12B FOR SIDEWALK TREATMENT ADJACENT TO COMMERCIAL ENTRANCES AND INTERSECTIONS.



SIDEWALK DETAIL

County of Henrico
Department of Public Works

SEPTEMBER 1, 2021

C-11.DWG