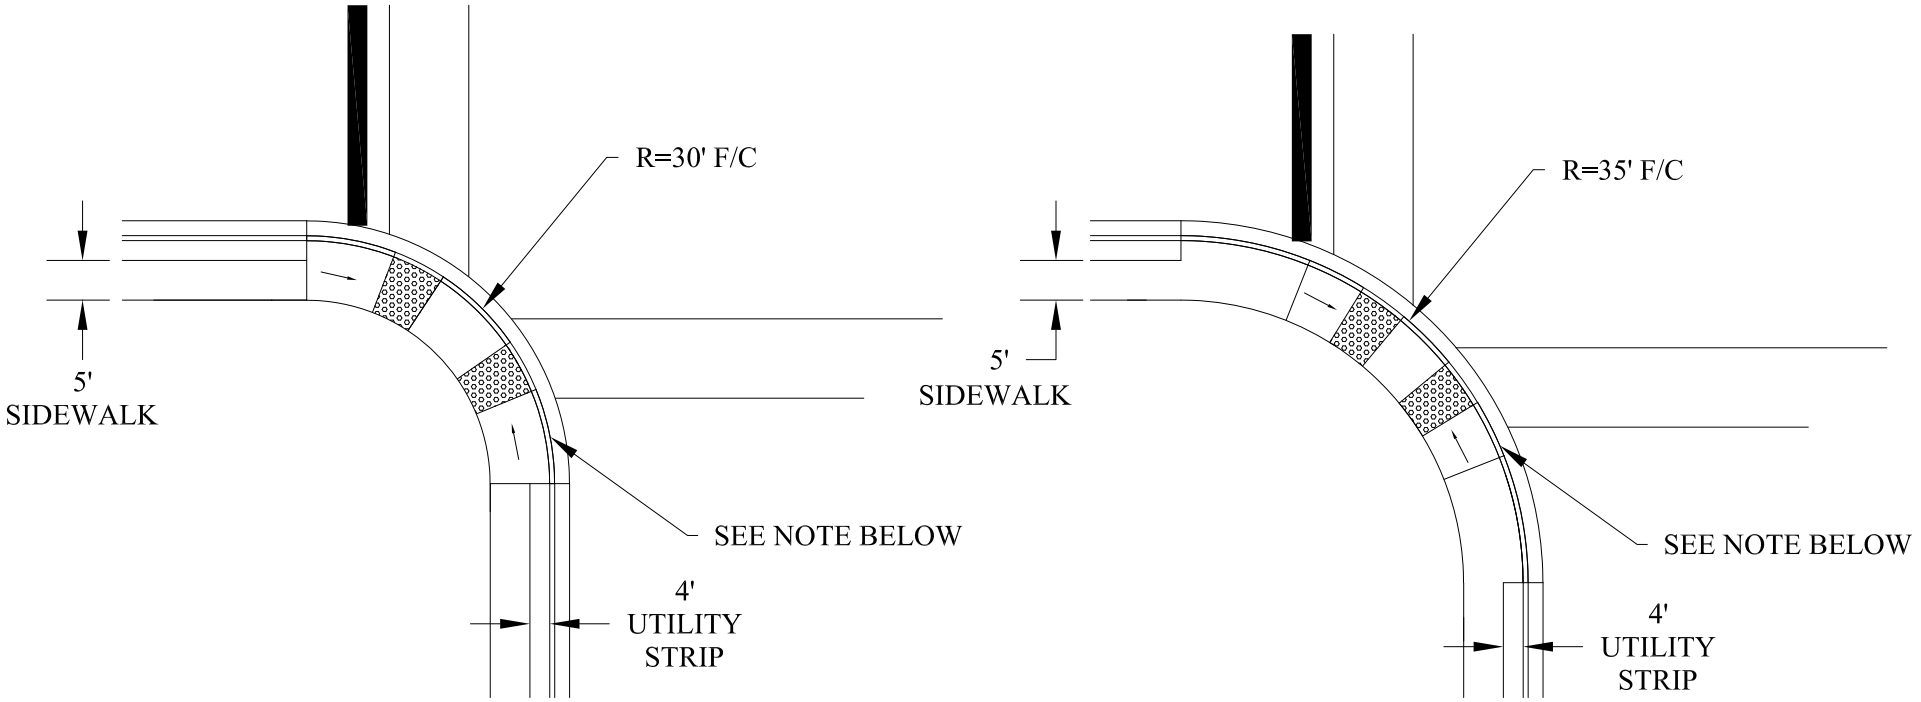

NOTE: A COMBINATION CURB CUT AND CURB RAMP SHALL BE PROVIDED AT ALL INTERSECTIONS. SEE VDOT STANDARD CG-12B FOR DETAILS. R.O.W. IS NOT SHOWN FOR CLARITY.

COMBINATION CURB CUT AND RAMP

County of Henrico
Department of Public Works

SEPTEMBER 1, 2021

C-13.DWG