


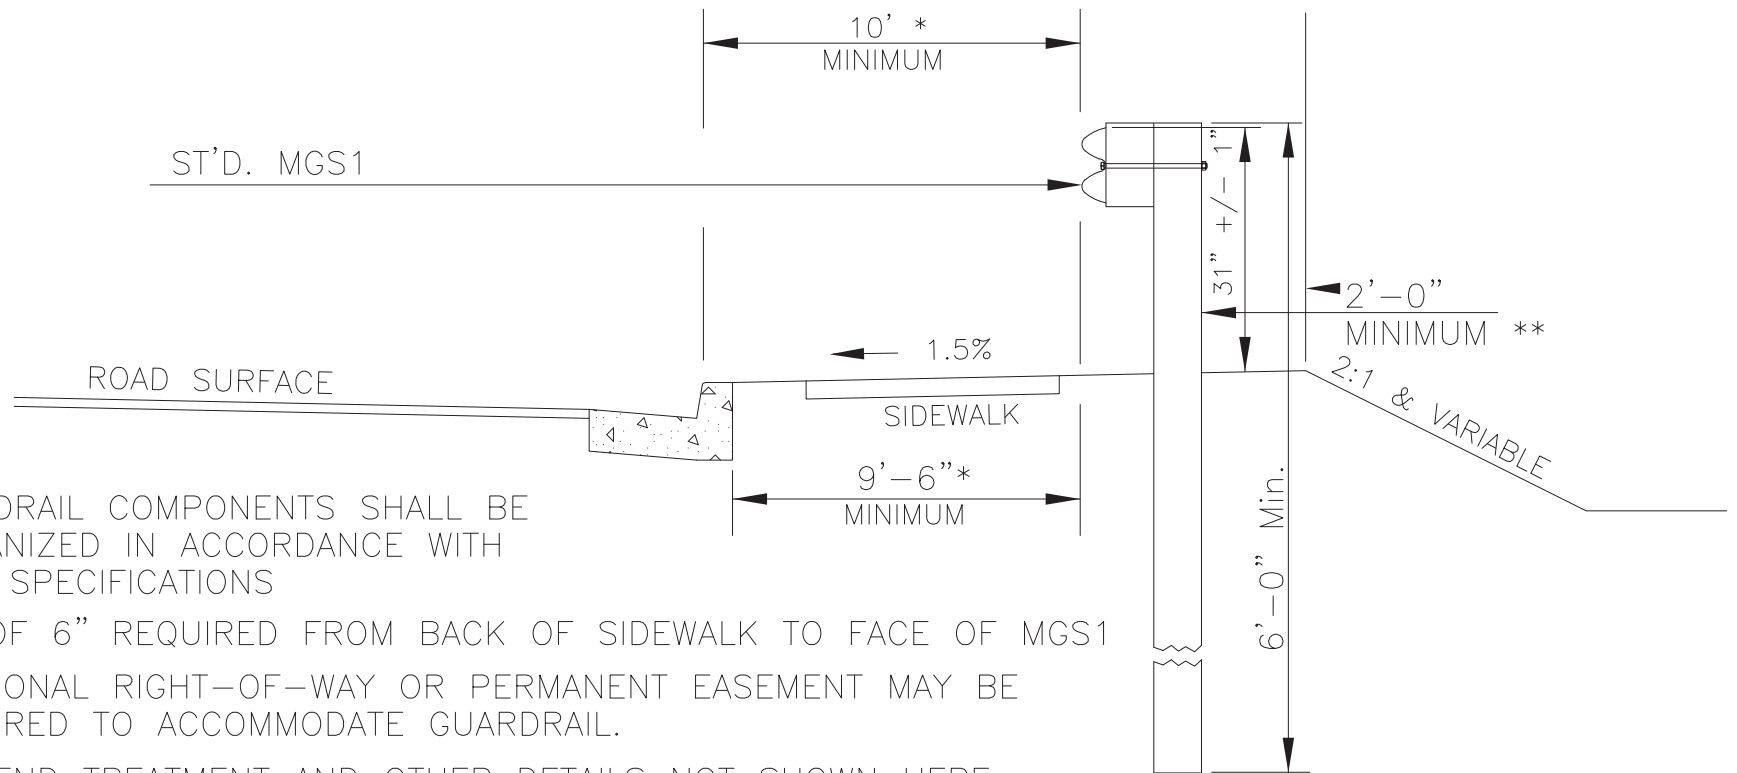

GUARDRAIL COMPONENTS SHALL BE GALVANIZED IN ACCORDANCE WITH VDOT SPECIFICATIONS

MIN OF 6" REQUIRED FROM BACK OF SIDEWALK TO FACE OF MGS1
ADDITIONAL RIGHT-OF-WAY OR PERMANENT EASEMENT MAY BE REQUIRED TO ACCOMMODATE GUARDRAIL.

FOR END TREATMENT AND OTHER DETAILS NOT SHOWN HERE, REFER TO VDOT STANDARDS FOR GUARDRAIL.

* FOR SPEEDS GREATER THAN 45 MPH THE GUARDRAIL SHALL BE CONSTRUCTED SO THAT THE FACE OF THE RAIL WILL BE FLUSH WITH THE FACE OF THE CURB

** LESS THAN 2'-0" IS ALLOWED WITH A 9' POST

THIS DETAIL IS TO BE USED WITH CURB & GUTTER, SIDEWALK AND/OR SIDEWALK SHELF.



GUARDRAIL DETAIL WITH CURB & GUTTER

County of Henrico
Department of Public Works

SEPTEMBER 1, 2021

C-16.DWG