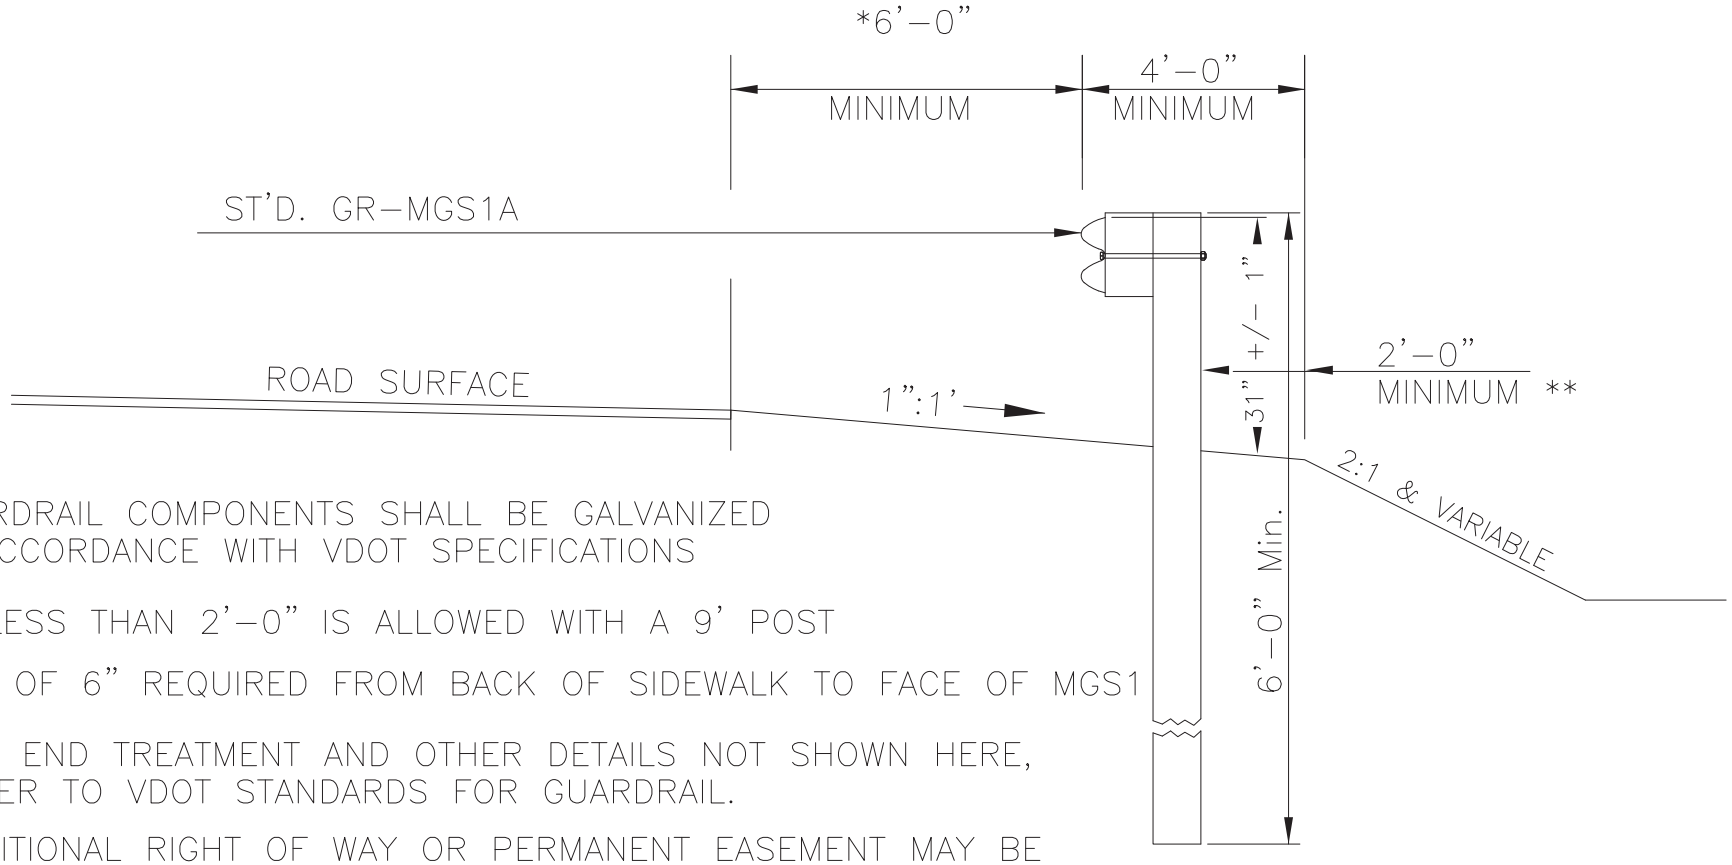

GUARDRAIL COMPONENTS SHALL BE GALVANIZED IN ACCORDANCE WITH VDOT SPECIFICATIONS

** LESS THAN 2'–0" IS ALLOWED WITH A 9' POST

MIN OF 6" REQUIRED FROM BACK OF SIDEWALK TO FACE OF MGS1

FOR END TREATMENT AND OTHER DETAILS NOT SHOWN HERE, REFER TO VDOT STANDARDS FOR GUARDRAIL.

ADDITIONAL RIGHT OF WAY OR PERMANENT EASEMENT MAY BE REQUIRED TO ACCOMMODATE GUARDRAIL.

GUARDRAIL DETAIL WITHOUT CURB & GUTTER

County of Henrico
Department of Public Works

SEPTEMBER 1, 2021

C–17.DWG