


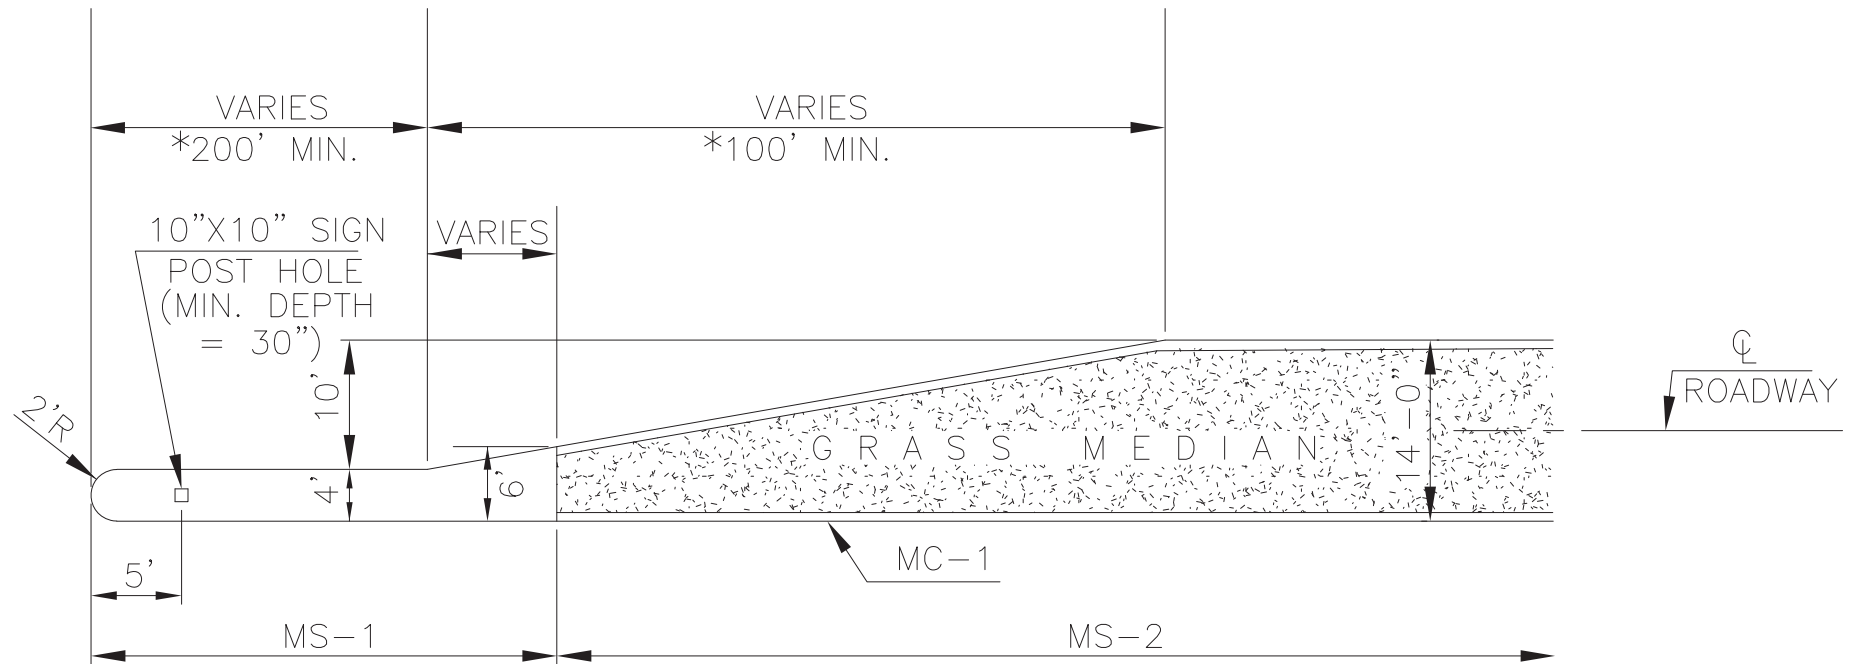

*TAPER AND LANE LENGTHS ARE TO BE APPROVED BY THE TRAFFIC ENGINEER.

NOTE: REFER TO VDOT STANDARDS FOR ADDITIONAL INFORMATION ON MEDIAN GRADING. SEE APPENDIX C FOR INDEPENDENT CURB FACE CONFIGURATION. CONCRETE SHALL BE CLASS A-3.



RAISED 14' MEDIAN w/LEFT TURN LANE DETAIL

County of Henrico
Department of Public Works

SEPTEMBER 1, 2021

C-18.DWG