


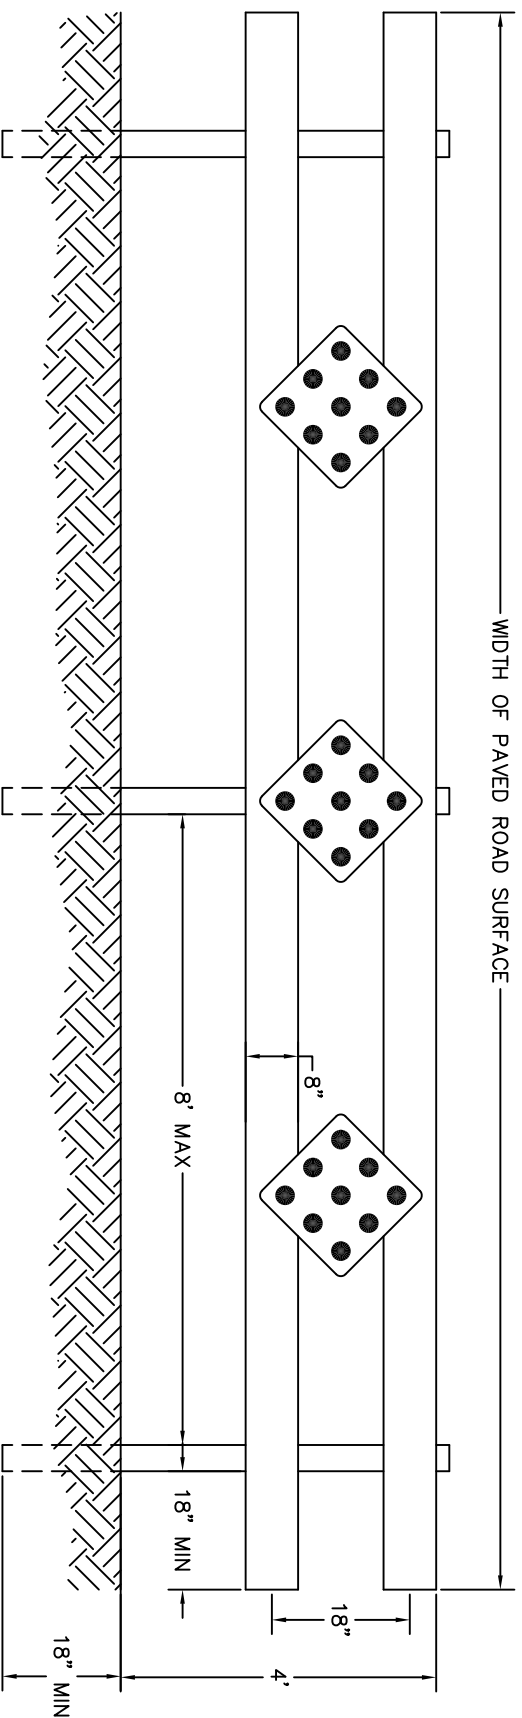

NOTES: ALL LUMBER TO BE PRESSURE TREATED, 4"X4" FOR POST SET IN CONCRETE, 1"X8" FOR THE HORIZONTAL BOARDS. REFLECTORIZED OM4-2 TYPE 4 OBJECT MARKER (END OF ROADWAY) SIGNS TO BE FURNISHED AND INSTALLED BY THE CONTRACTOR.

END OF ROAD BARRICADE

County of Henrico
Department of Public Works

JULY 28, 2026

C-27.DWG

