


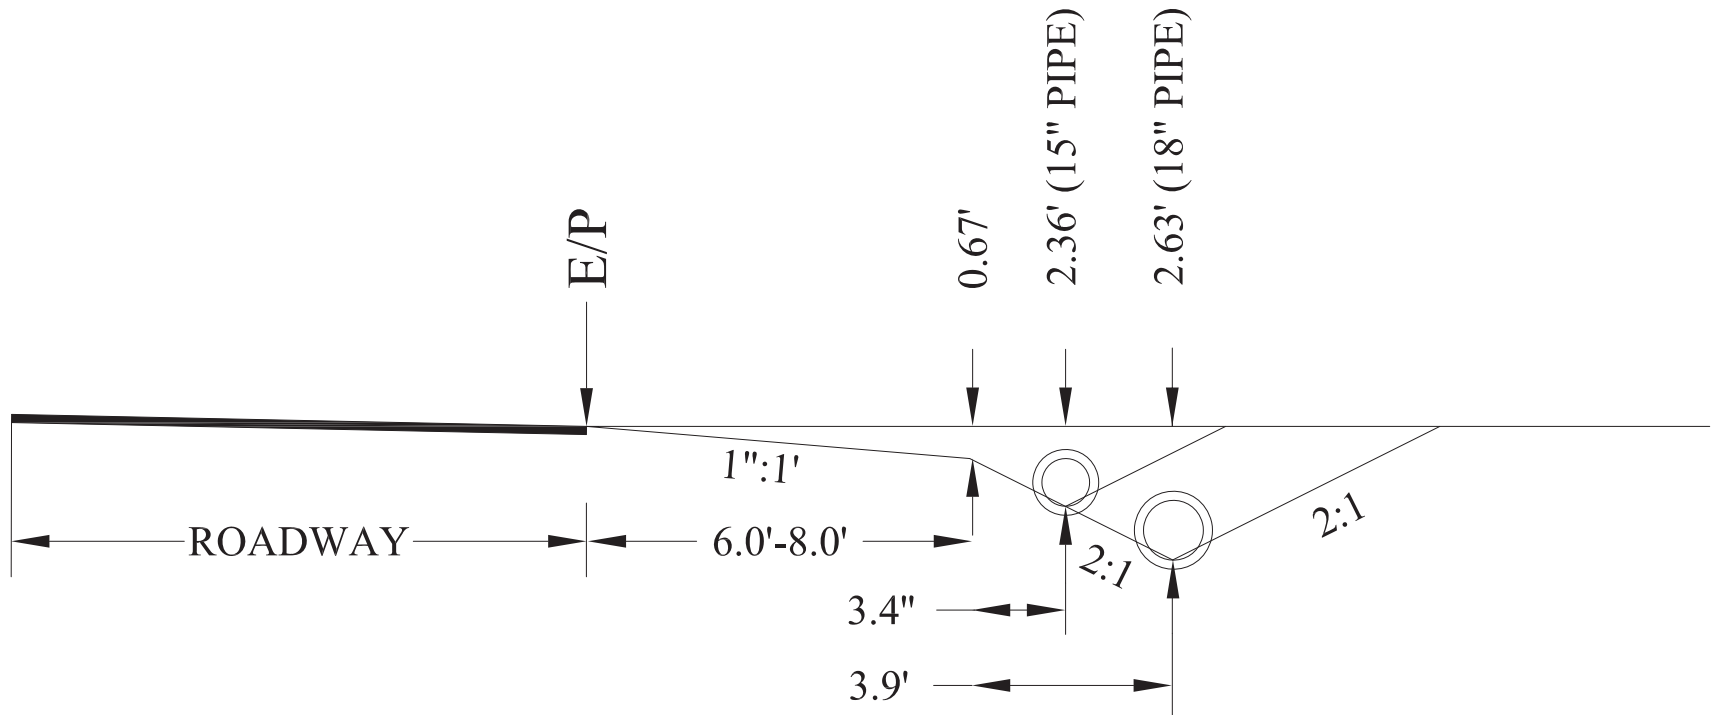

NOTE: MAXIMUM ALLOWABLE DITCH = 3.0'

THE ABOVE CUT ELEVATIONS, AS REFERENCED FROM THE EDGE OF PAVEMENT, ARE MINIMUM AND DO NOT REFLECT THE THICKNESS OF THE PIPE OR THE PIPE COVER.



INSTALLATION OF ENTRANCE PIPE

County of Henrico
Department of Public Works

SEPTEMBER 1, 2021

C-29.DWG