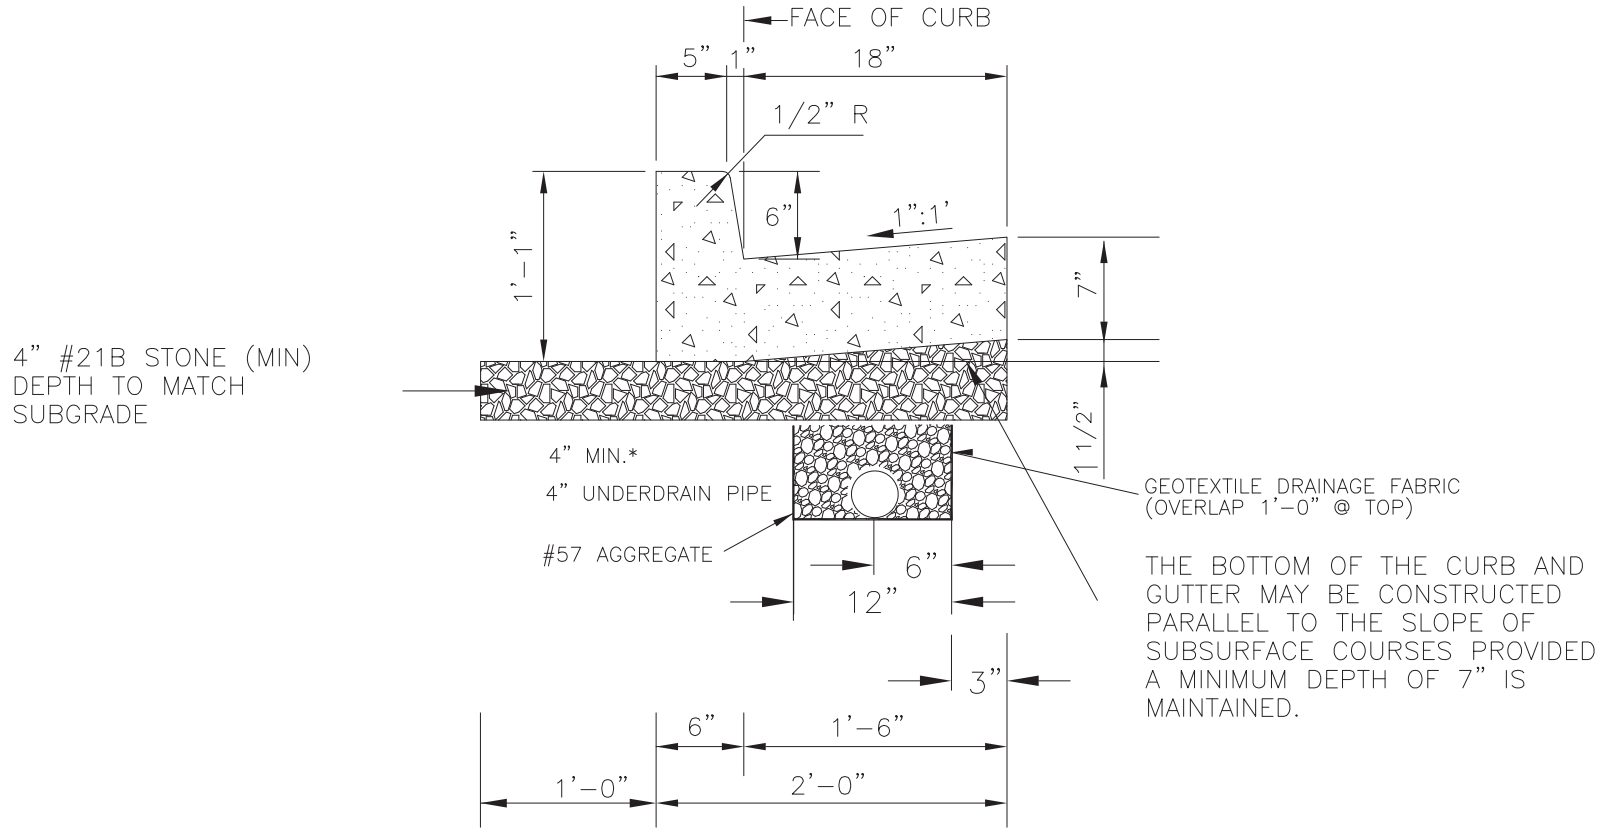

NOTES:

1. #21-B STONE SHALL BE COMPACTED IN ACCORDANCE WITH DPW DESIGN MANUAL SECTION 2.48.
2. CONCRETE SHALL BE CLASS A-3

* MAINTAIN 4" MIN #57 STONE ABOVE TOP OF UNDERDRAIN PIPE

CURB AND GUTTER

County of Henrico
Department of Public Works

SEPTEMBER 1, 2021

C-3.DWG