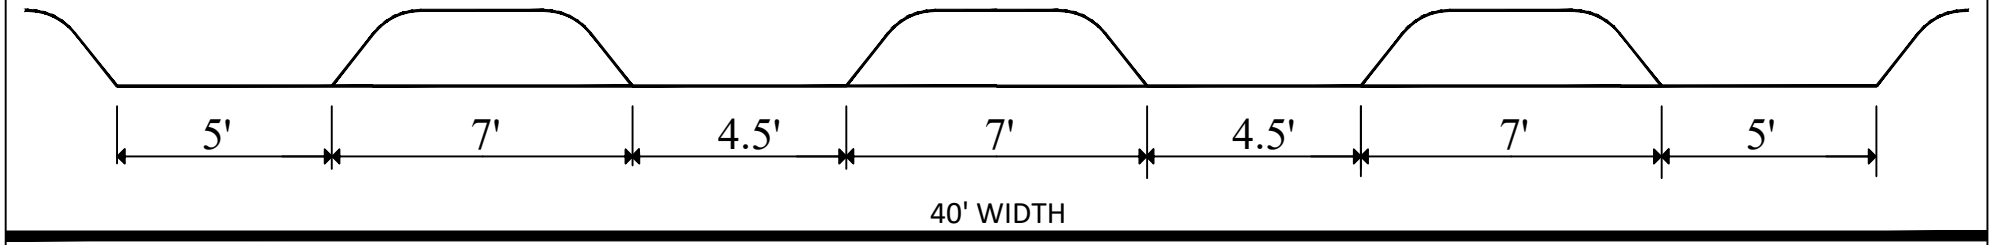

40' WIDTH

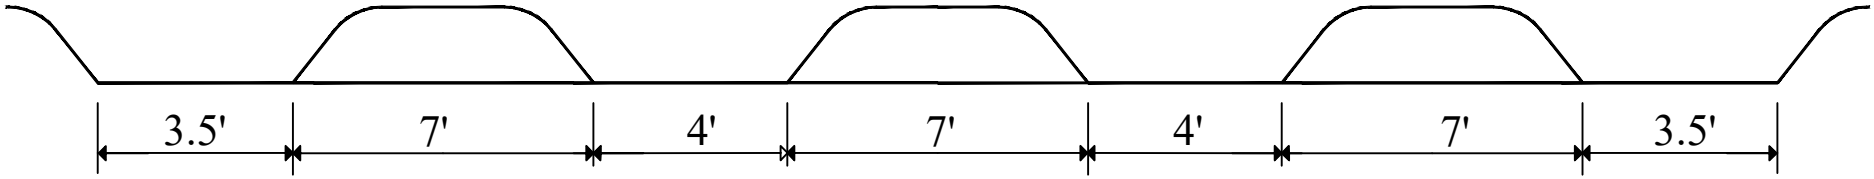

36' WIDTH

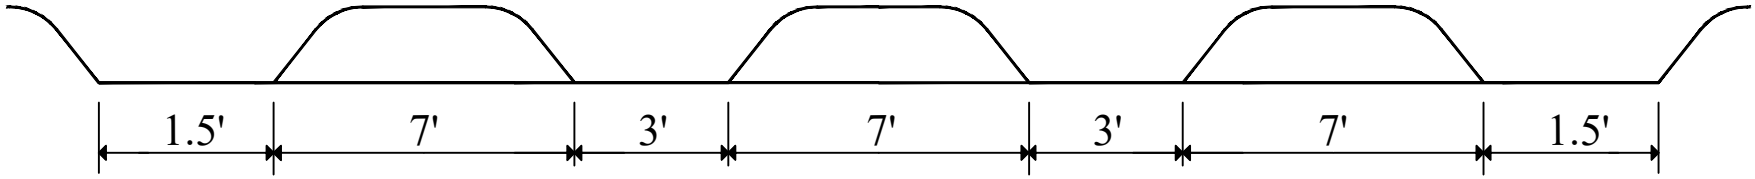

30' WIDTH

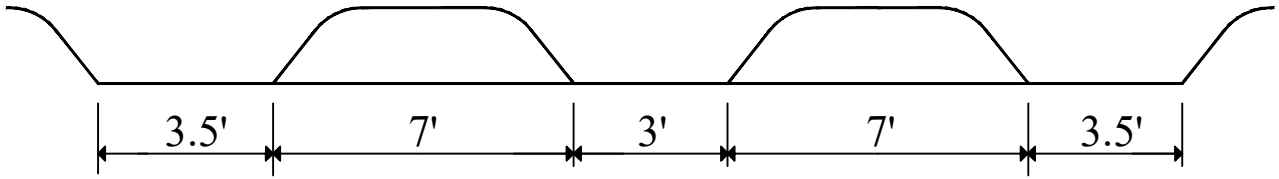

24' WIDTH

Not Drawn to Scale

SPEED CUSHION ROADWAY SPACING DETAIL

County of Henrico
Department of Public Works

MAY 2, 2024

C-38.DWG

C-38