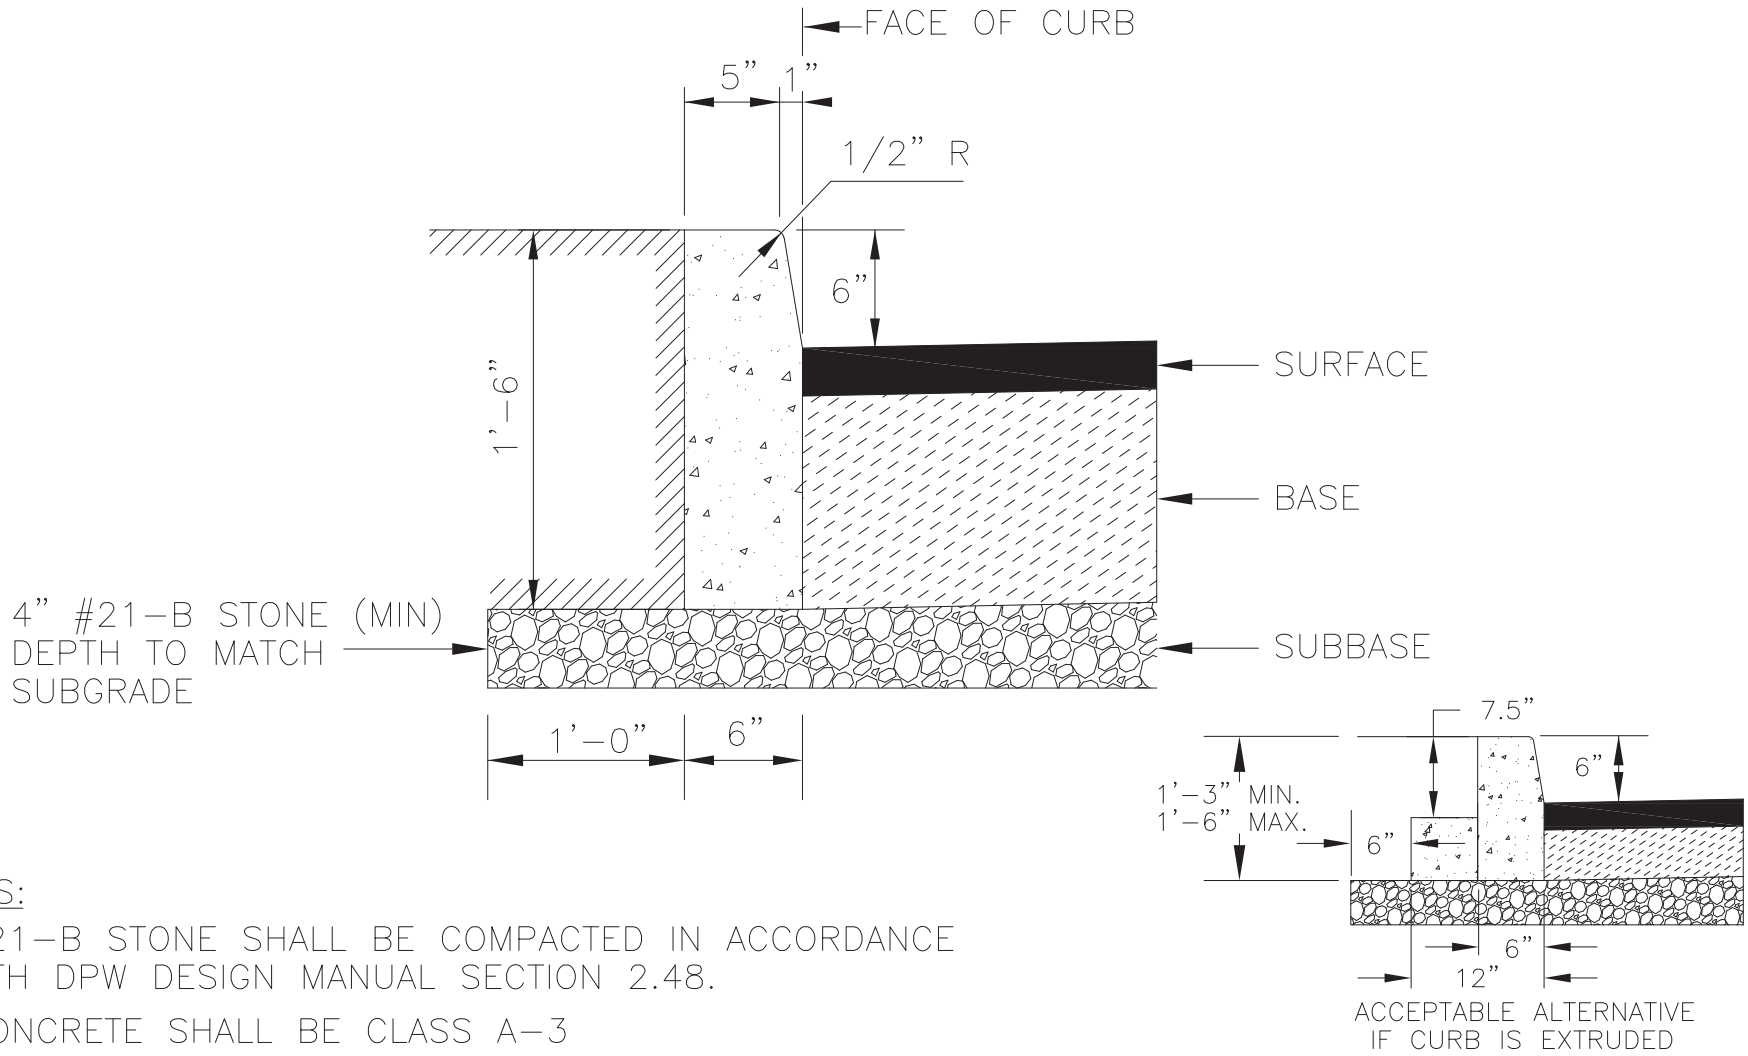

NOTES:

1. #21-B STONE SHALL BE COMPACTED IN ACCORDANCE WITH DPW DESIGN MANUAL SECTION 2.48.
2. CONCRETE SHALL BE CLASS A-3

INDEPENDENT CURB

County of Henrico
Department of Public Works

SEPTEMBER 1, 2021

C-4.DWG