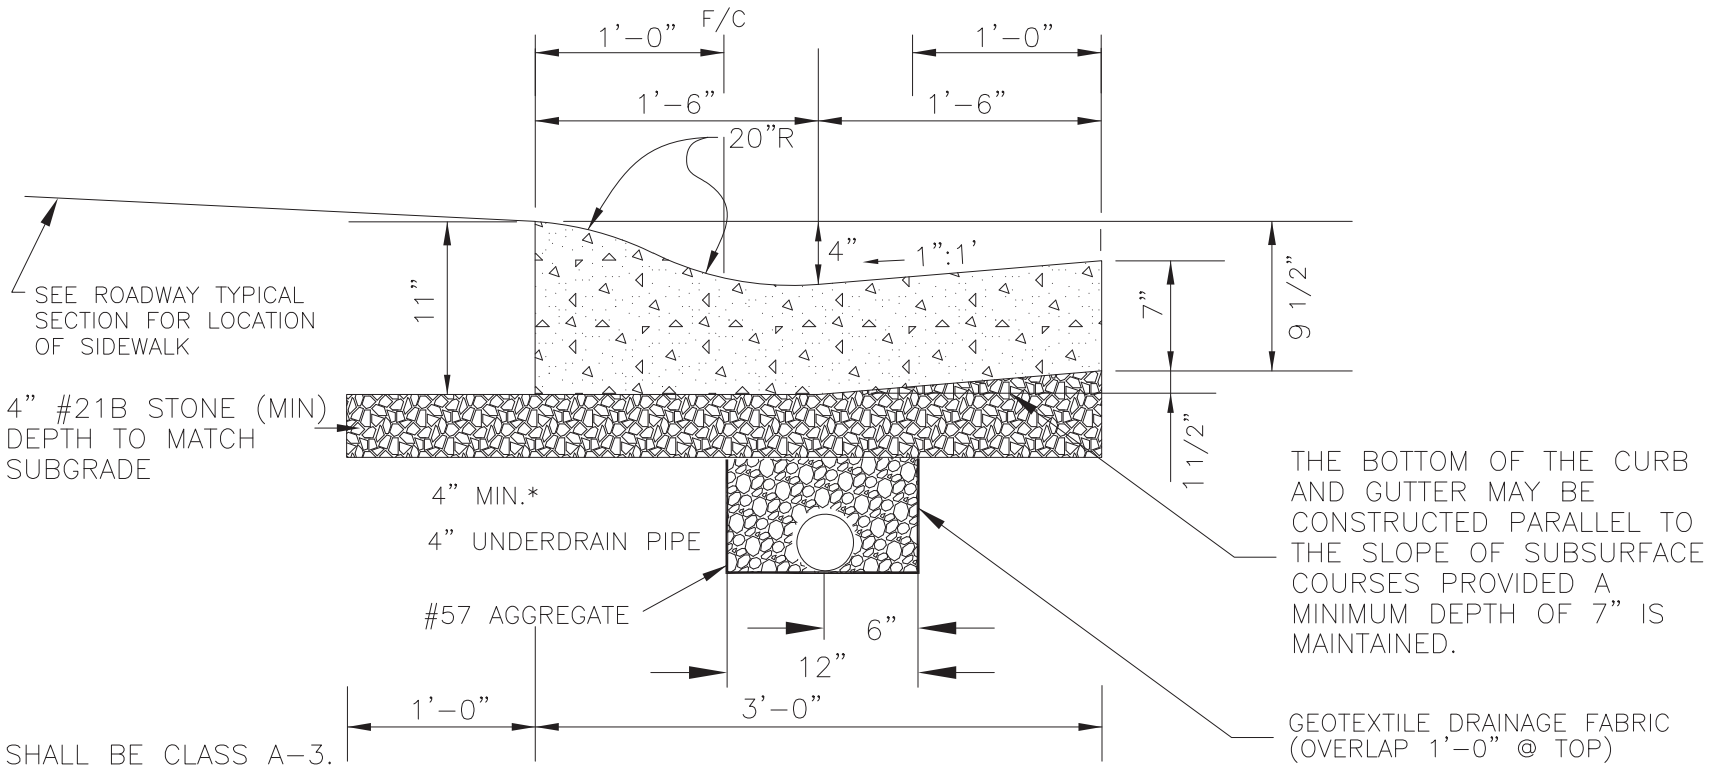

NOTES:

1. CONCRETE SHALL BE CLASS A-3.
2. APRONS ARE NOT REQUIRED AT DRIVEWAYS WITH ROLL FACE CURB AND GUTTER UNLESS A CURB CUT DETAIL IS USED.
3. TYPE 'B' NOSE IS REQUIRED ON ALL INLETS INSTALLED WITH ROLL FACE CURB AND GUTTER. FOR CURB AND GUTTER TRANSITIONS SEE ROLL FACE CURB TRANSITIONS IN APPENDIX 'C' OF THIS MANUAL.
4. #21-B STONE SHALL BE COMPACTED IN ACCORDANCE WITH DPW DESIGN MANUAL SECTION 2.48.
5. CONCRETE SIDEWALK SHALL EXTEND ACROSS DRIVEWAY. SIDEWALK CROSS SLOPE (2%) MUST BE MAINTAINED. DRIVEWAY RUNNING GRADE TO BEGIN AT BACK SIDE OF SIDEWALK.

* MAINTAIN 4" MIN #57 STONE ABOVE TOP OF UNDERDRAIN PIPE

ROLL FACE CURB AND GUTTER

County of Henrico
Department of Public Works

SEPTEMBER 1, 2021

C-5.DWG