County of Henrico
Department of Public Works

Public Information Meeting - Woodman Road Improvements

Kimley»Horn

Sheet 1

Project Location

Henrico County, Virginia

North Arrow & Scale

SCALE
0 25' 50' 75' 100'

Legend

- Proposed Asphalt
- Proposed Grass Median
- Proposed Concrete
- Proposed Shared-use Path
- Proposed Traffic Signal
- Proposed Pedestrian Signal Improvements
- Proposed Limits of Construction
- Existing Right of Way
- Existing Property Line
- Existing Easement Line
- Proposed Right of Way Line
- Proposed Permanent Easement
- Proposed Temp. Construction Easement
- Proposed Curb
- Proposed Curb and Gutter

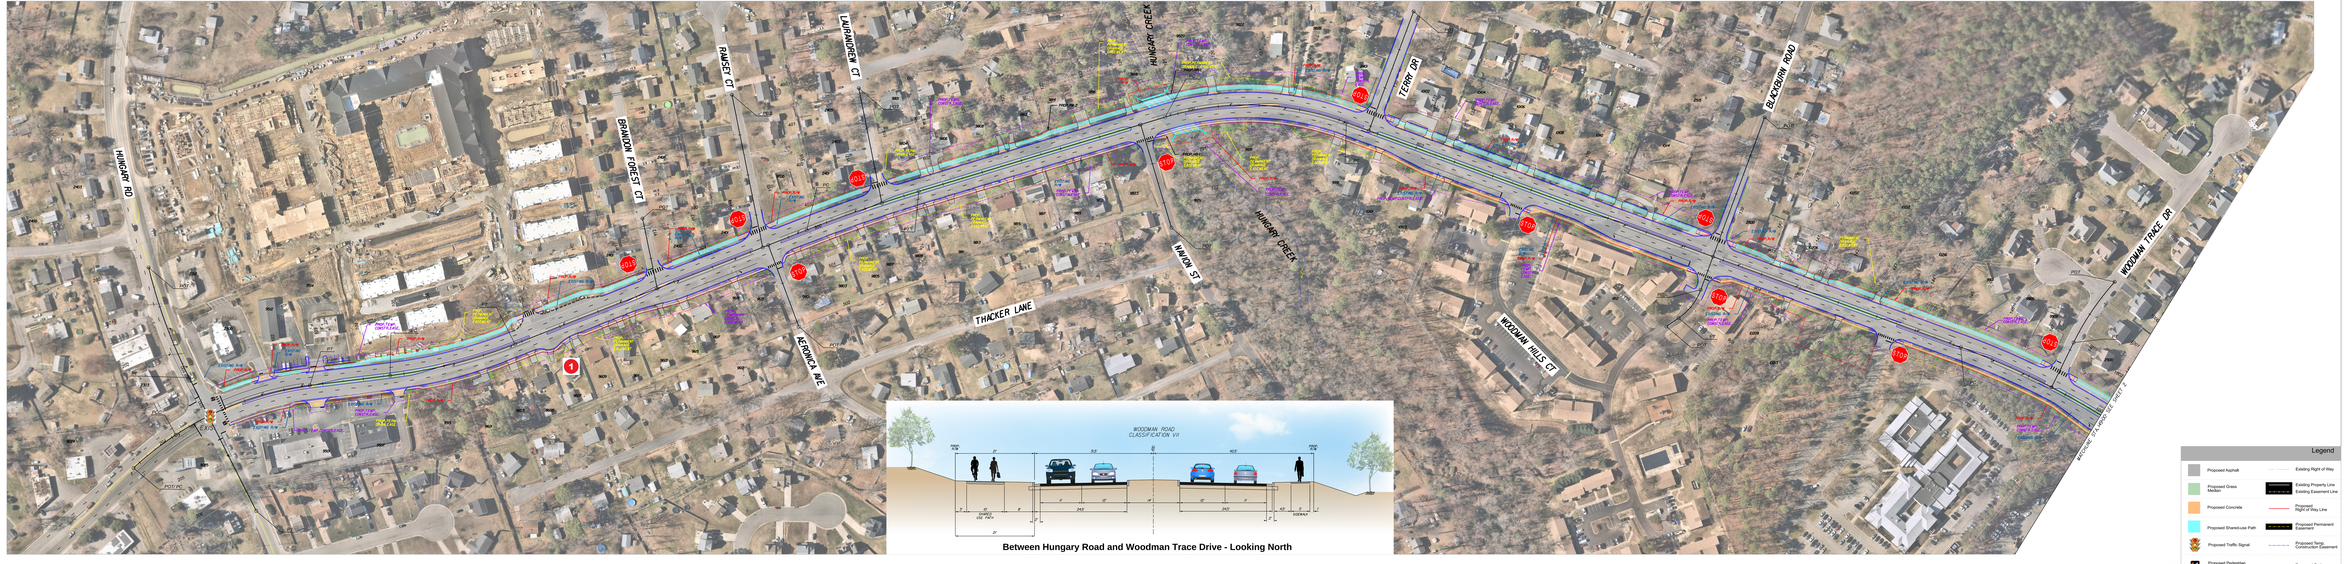
HUNGARY RD
BRINDON FOREST CT
RANSET CT
LAURANDREW CT
HUNGARY CREEK
TERRY DR
BLACKBURN ROAD
WAWON ST
THACKER LANE
WOODMAN HILLS CT
WOODMAN TRACE DR
KERNICK AVE
WOODMAN ROAD SECTION 2
WOODMAN ROAD
CLASSIFICATION VII
2' 5' 10' 12' 12' 12' 12' 10' 5' 2'
2' 6' 8' 6' 2'
2' 6' 8' 6' 2'
2' 6' 8' 6