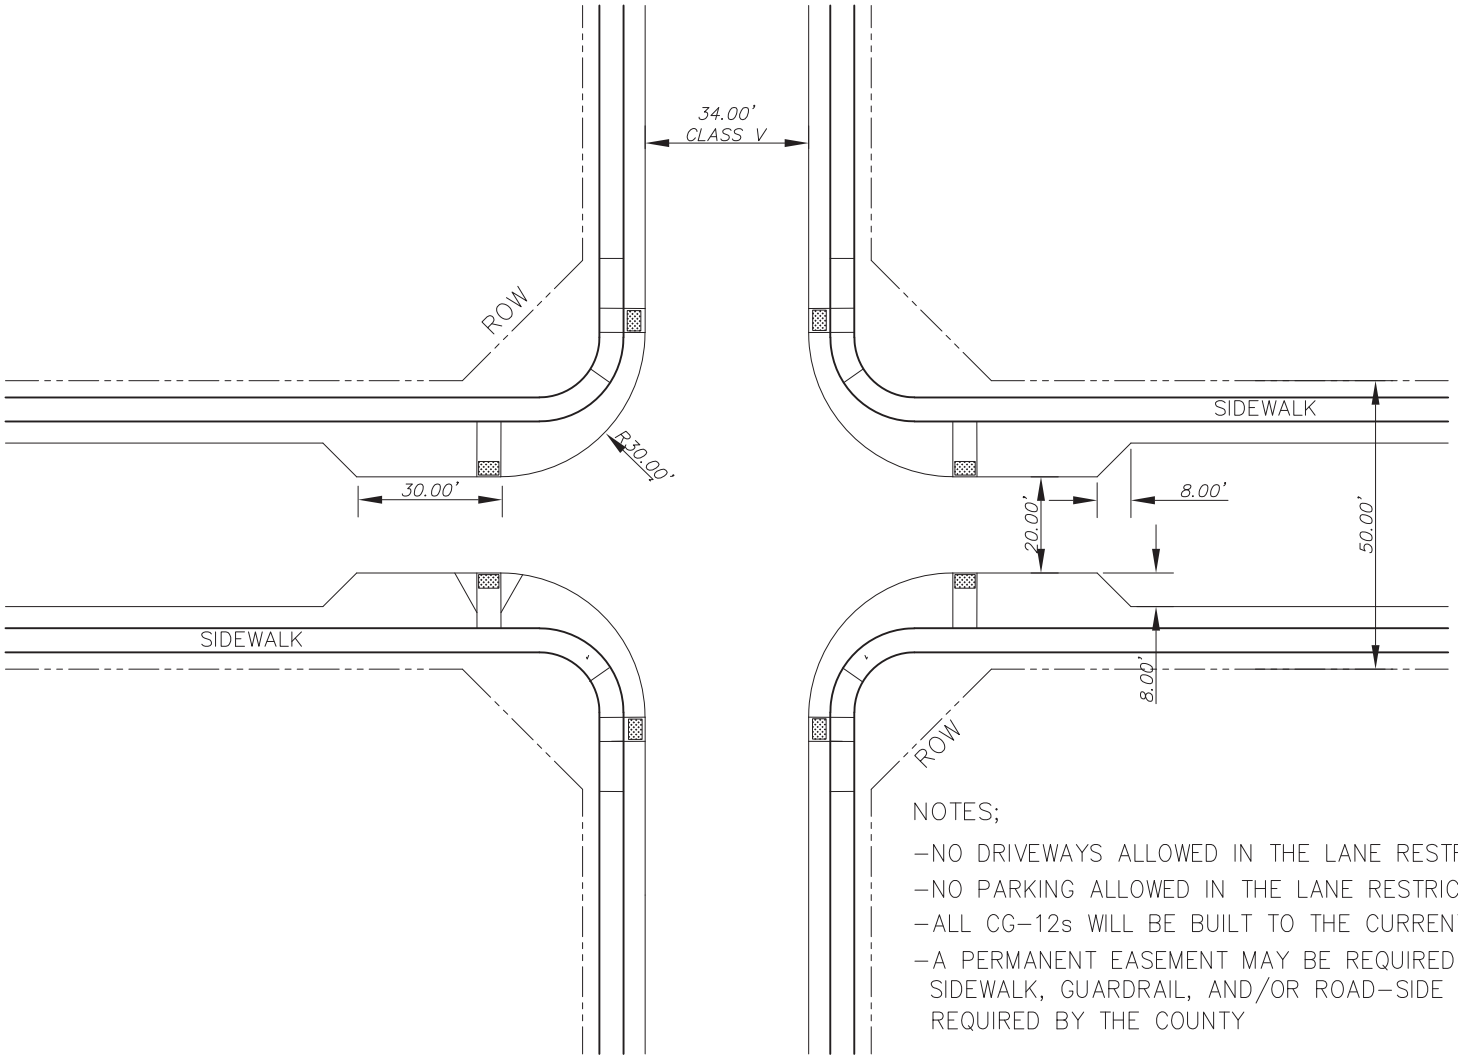

NOTES;

- –NO DRIVEWAYS ALLOWED IN THE LANE RESTRICTION LOCATIONS
- –NO PARKING ALLOWED IN THE LANE RESTRICTION LOCATIONS
- –ALL CG–12s WILL BE BUILT TO THE CURRENT VDOT STANDARDS
- –A PERMANENT EASEMENT MAY BE REQUIRED TO ACCOMODATE SIDEWALK, GUARDRAIL, AND/OR ROAD–SIDE DITCH, WHERE REQUIRED BY THE COUNTY

SUBDIVISION INTERSECTION DESIGN
CLASS I–IV INTERSECTING WITH CLASS V

County of Henrico
Department of Public Works

REV/SEPTEMBER 10, 2021

SEPTEMBER 1, 2021

B–5.DWG