


SEE SECTIONS 2.07 AND 2.22 FOR
ADDITIONAL INFORMATION CONCERNING
TEMPORARY CUL-DE-SACS.

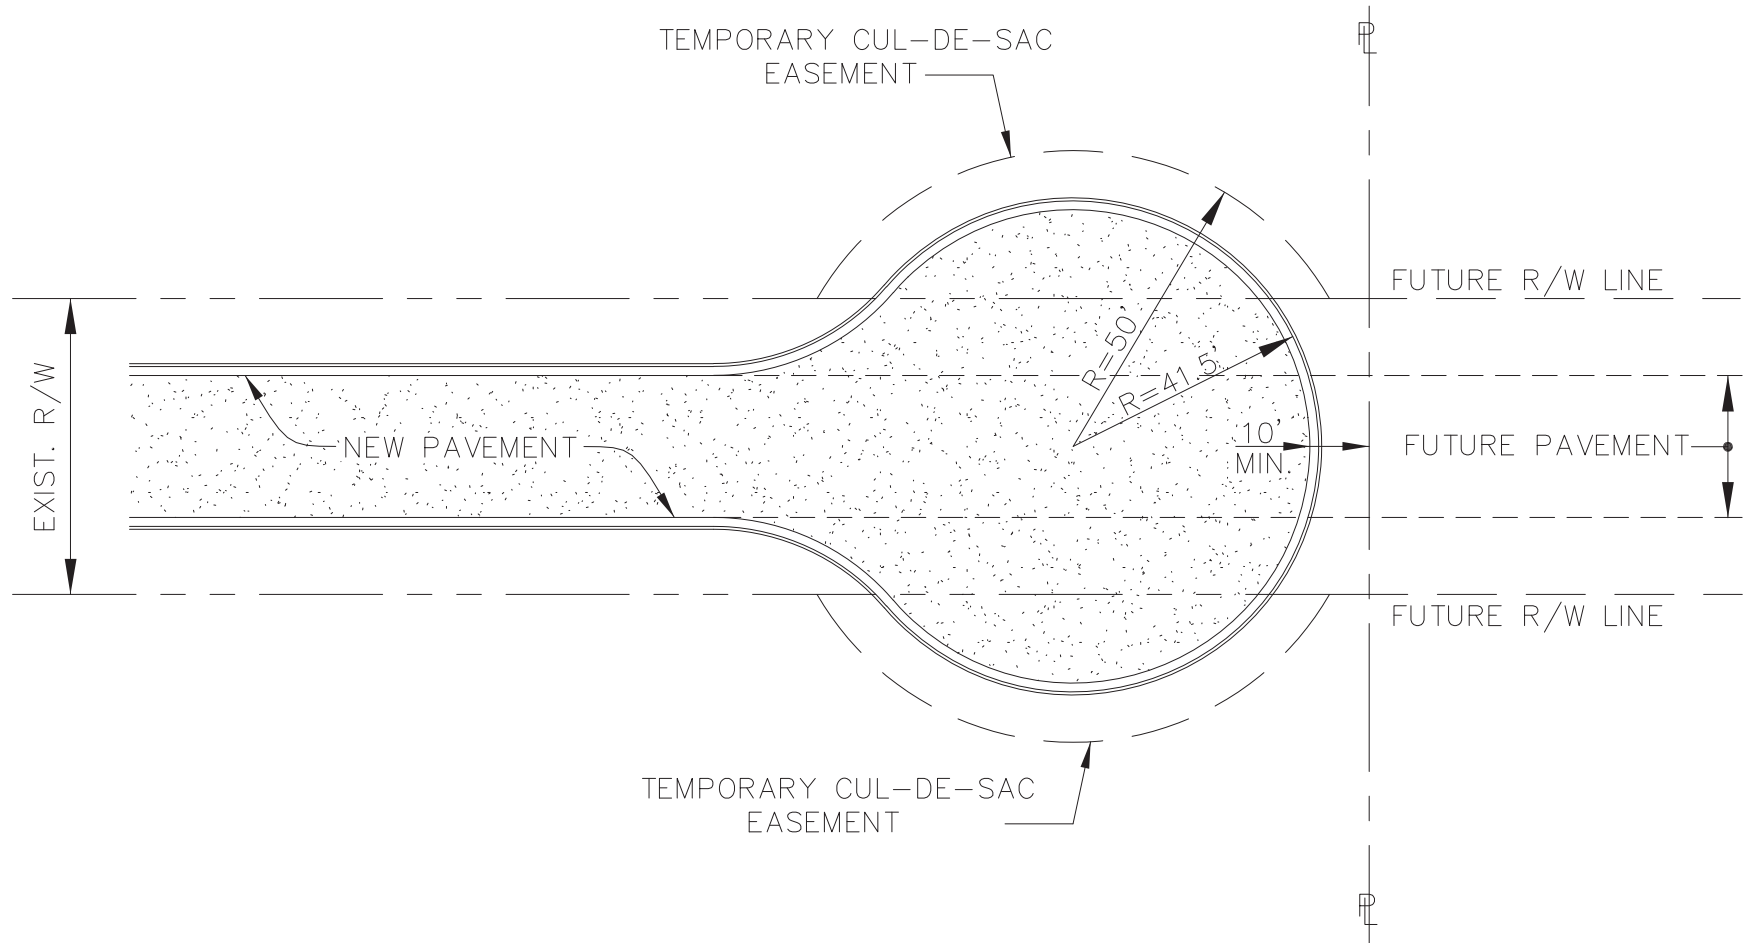

TEMPORARY CUL-DE-SAC WITH CURB & GUTTER

County of Henrico
Department of Public Works

SEPTEMBER 1, 2021

C-21.DWG