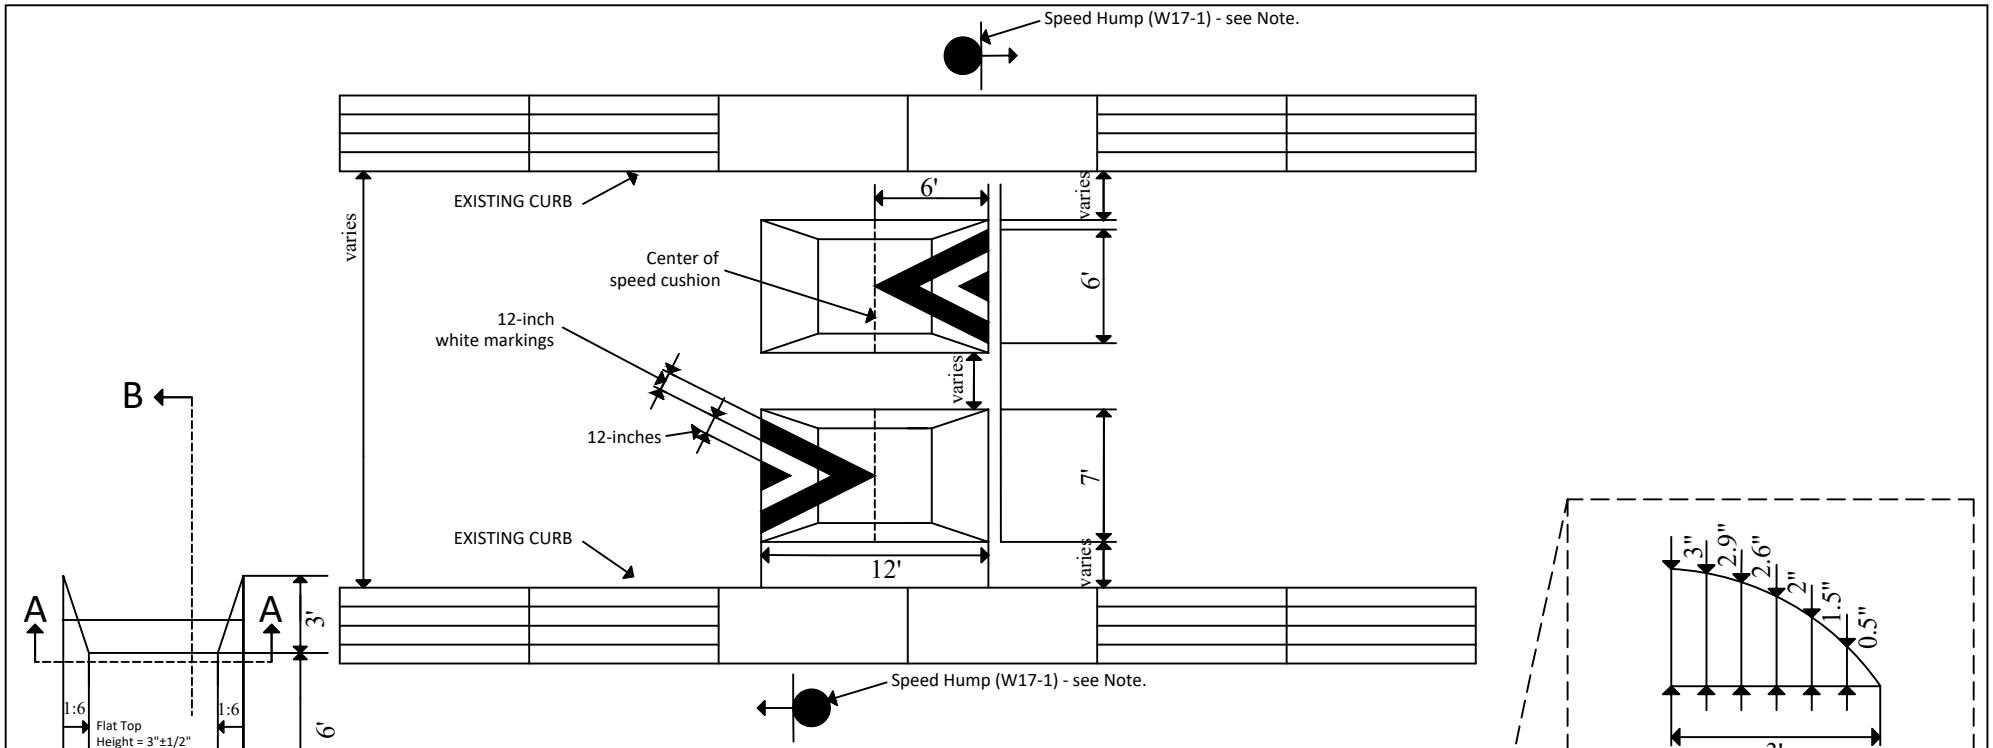

SPEED CUSHION
PLAN VIEW

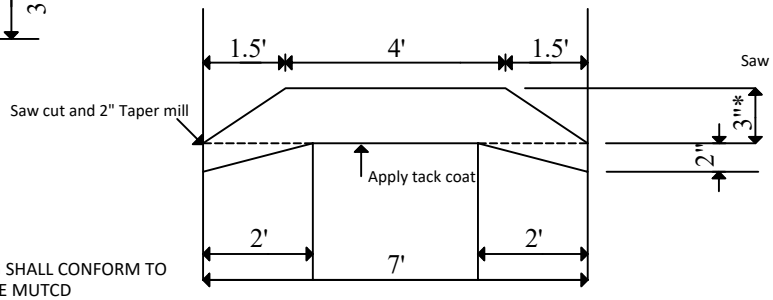

SECTION A-A
1V = 4H

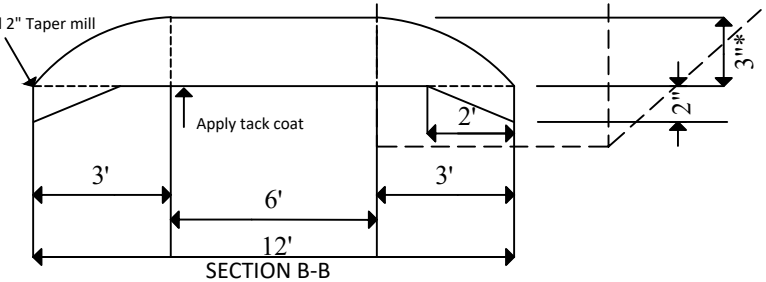

SECTION B-B
1V = 4H

NOTE:
1. ALL SIGNING AND STRIPING SHALL CONFORM TO THE LATEST EDITION OF THE MUTCD
2. $\pm\frac{1}{2}$" tolerance

SPEED CUSHIONS DETAIL

County of Henrico
Department of Public Works

MAY 2, 2024

C-37.DWG

C-37