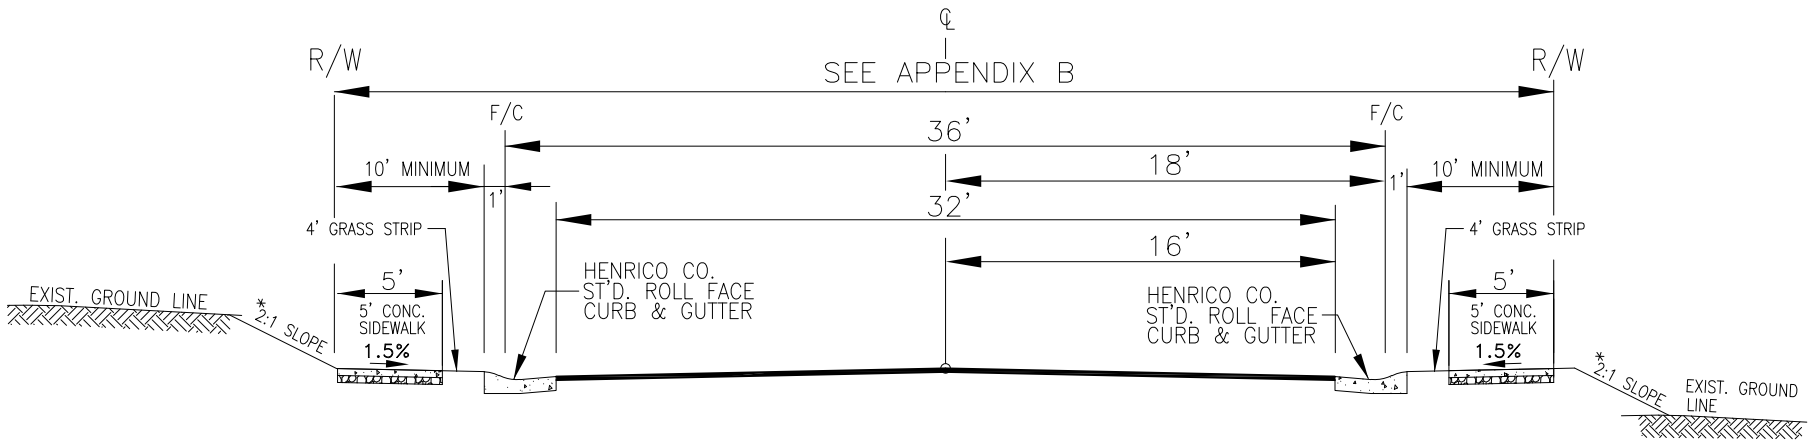

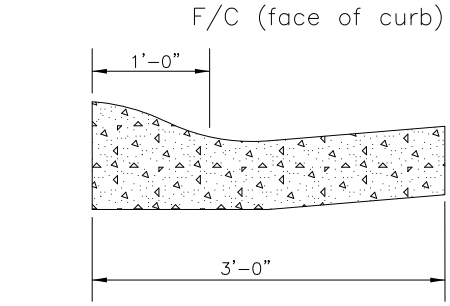

COUNTY STANDARD ROLL FACE CURB AND GUTTER

NOTES:
1. FOR ADDITIONAL DETAILS ON ROLL FACE CURB AND GUTTER SEE DETAIL SHEET FOR ROLL FACE CURB AND GUTTER IN APPENDIX 'C' OF THIS MANUAL.
2. FOR ADDITIONAL DETAILS ON TYPICAL SECTIONS SEE APPENDIX 'B' OF THIS MANUAL.
3. INSTALLATION OF INLETS WITH ROLL FACE CURB AND GUTTER MUST UTILIZE A TYPE 'B' NOSE. FOR CURB AND GUTTER TRANSITIONS AT INLETS, SEE ROLL FACE CURB TRANSITION DETAIL IN APPENDIX 'C' OF THIS MANUAL.
4. ROLL FACE CURB AND GUTTER PERMITTED UP TO AND INCLUDING CLASS IV ROADS.

PAVEMENT DIMENSIONS FOR ROLL FACE CURB AND GUTTER

County of Henrico
Department of Public Works

REV. JANUARY 31, 2022

SEPTEMBER 1, 2021

C-6.DWG